Y Pwyllgor Cynllunio / Planning Committee

18/08/2022

Lle a Chynaliadwyedd - Y Gwasanaethau Cynllunio
Place and Sustainability - Planning Services

Adran Yr Amgylchedd - Environment Department

Cyngor Sir Gâr
Carmarthenshire
County Council

Y Pwyllgor Cynllunio | Planning Committee

Ceisiadau yr argymhellir eu bod yn cael eu cymeradwyo

Applications recommended for approval

Cyngor Sir Gâr
Carmarthenshire
County Council

PL/00832

Helen Rice

Lle a Chynaliadwyedd - Y Gwasanaethau Cynllunio
Place and Sustainability - Planning Services

Adran Yr Amgylchedd - Environment Department

Cyngor **Sir Gâr**
Carmarthenshire
County Council

PL/00832 Site & Surroundings

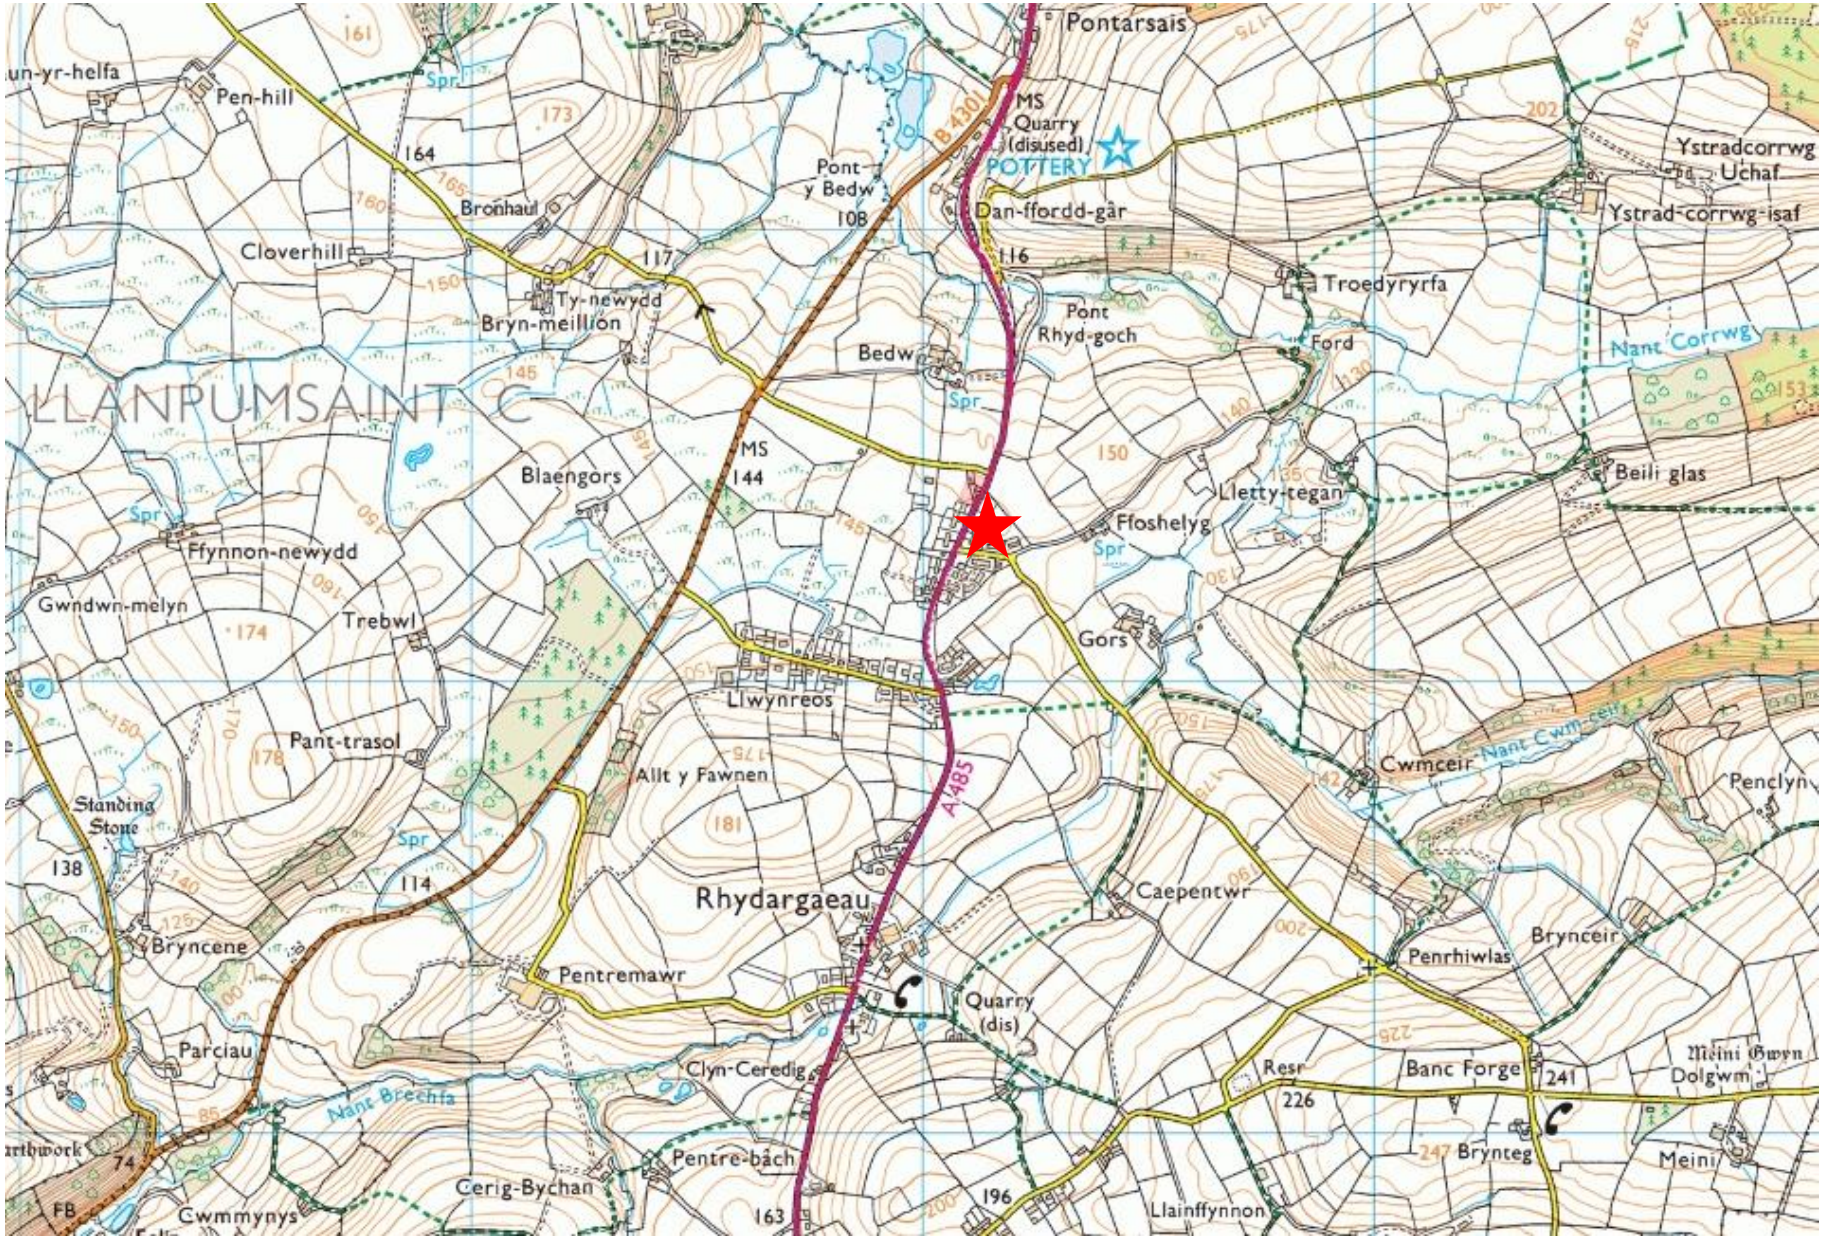

PL/00832 Site Location, LDP boundary and allocations

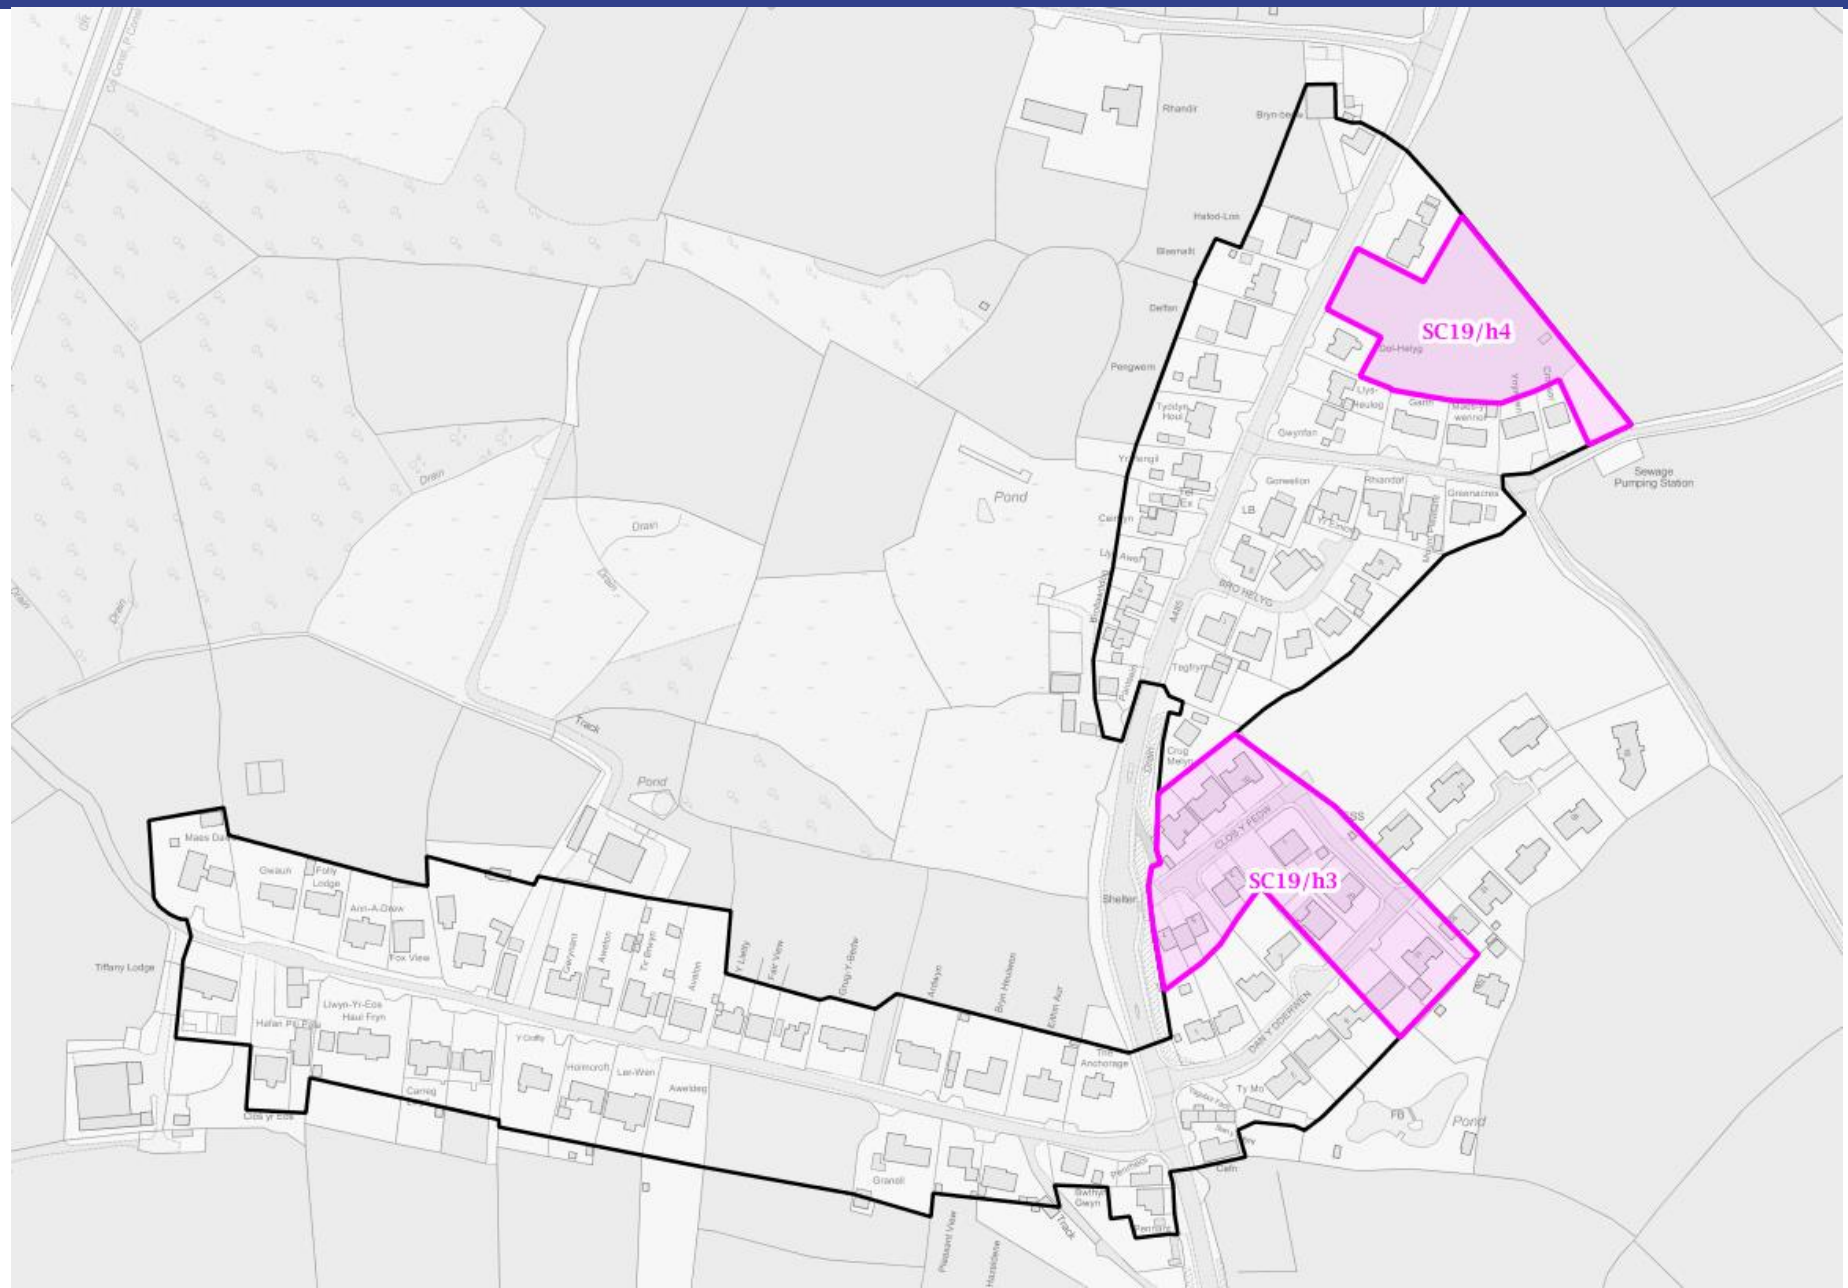

PL/00832 Site Location and Aerial

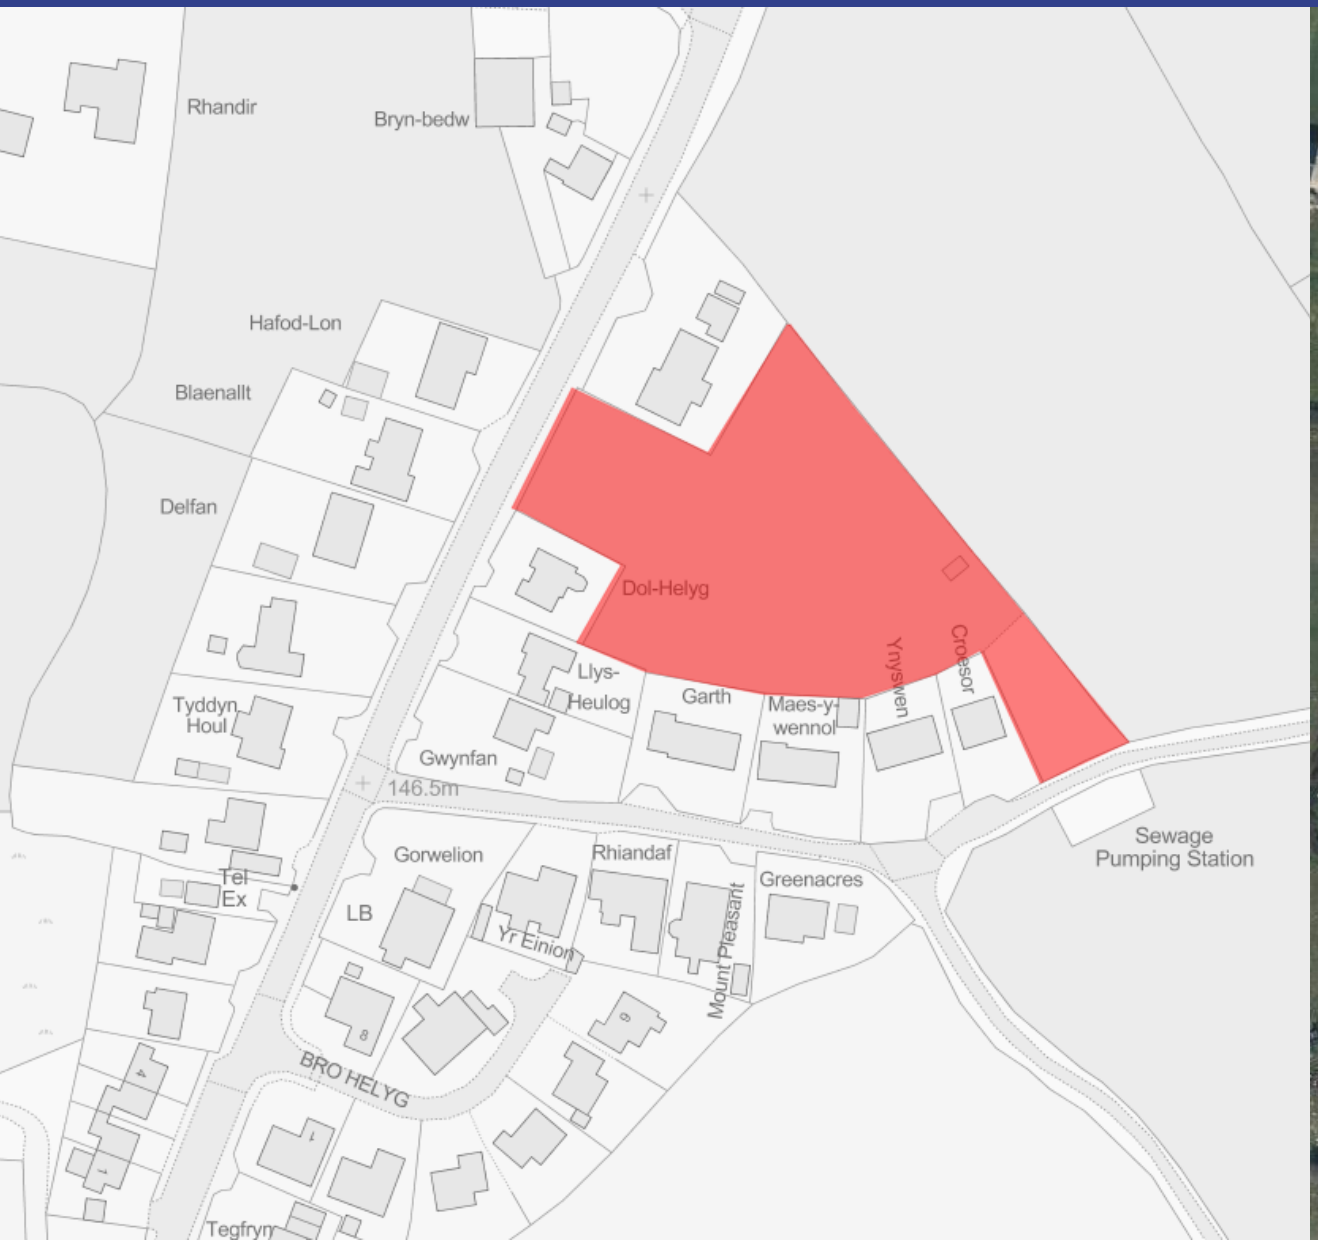

PL/00832 Application Site Location Plan

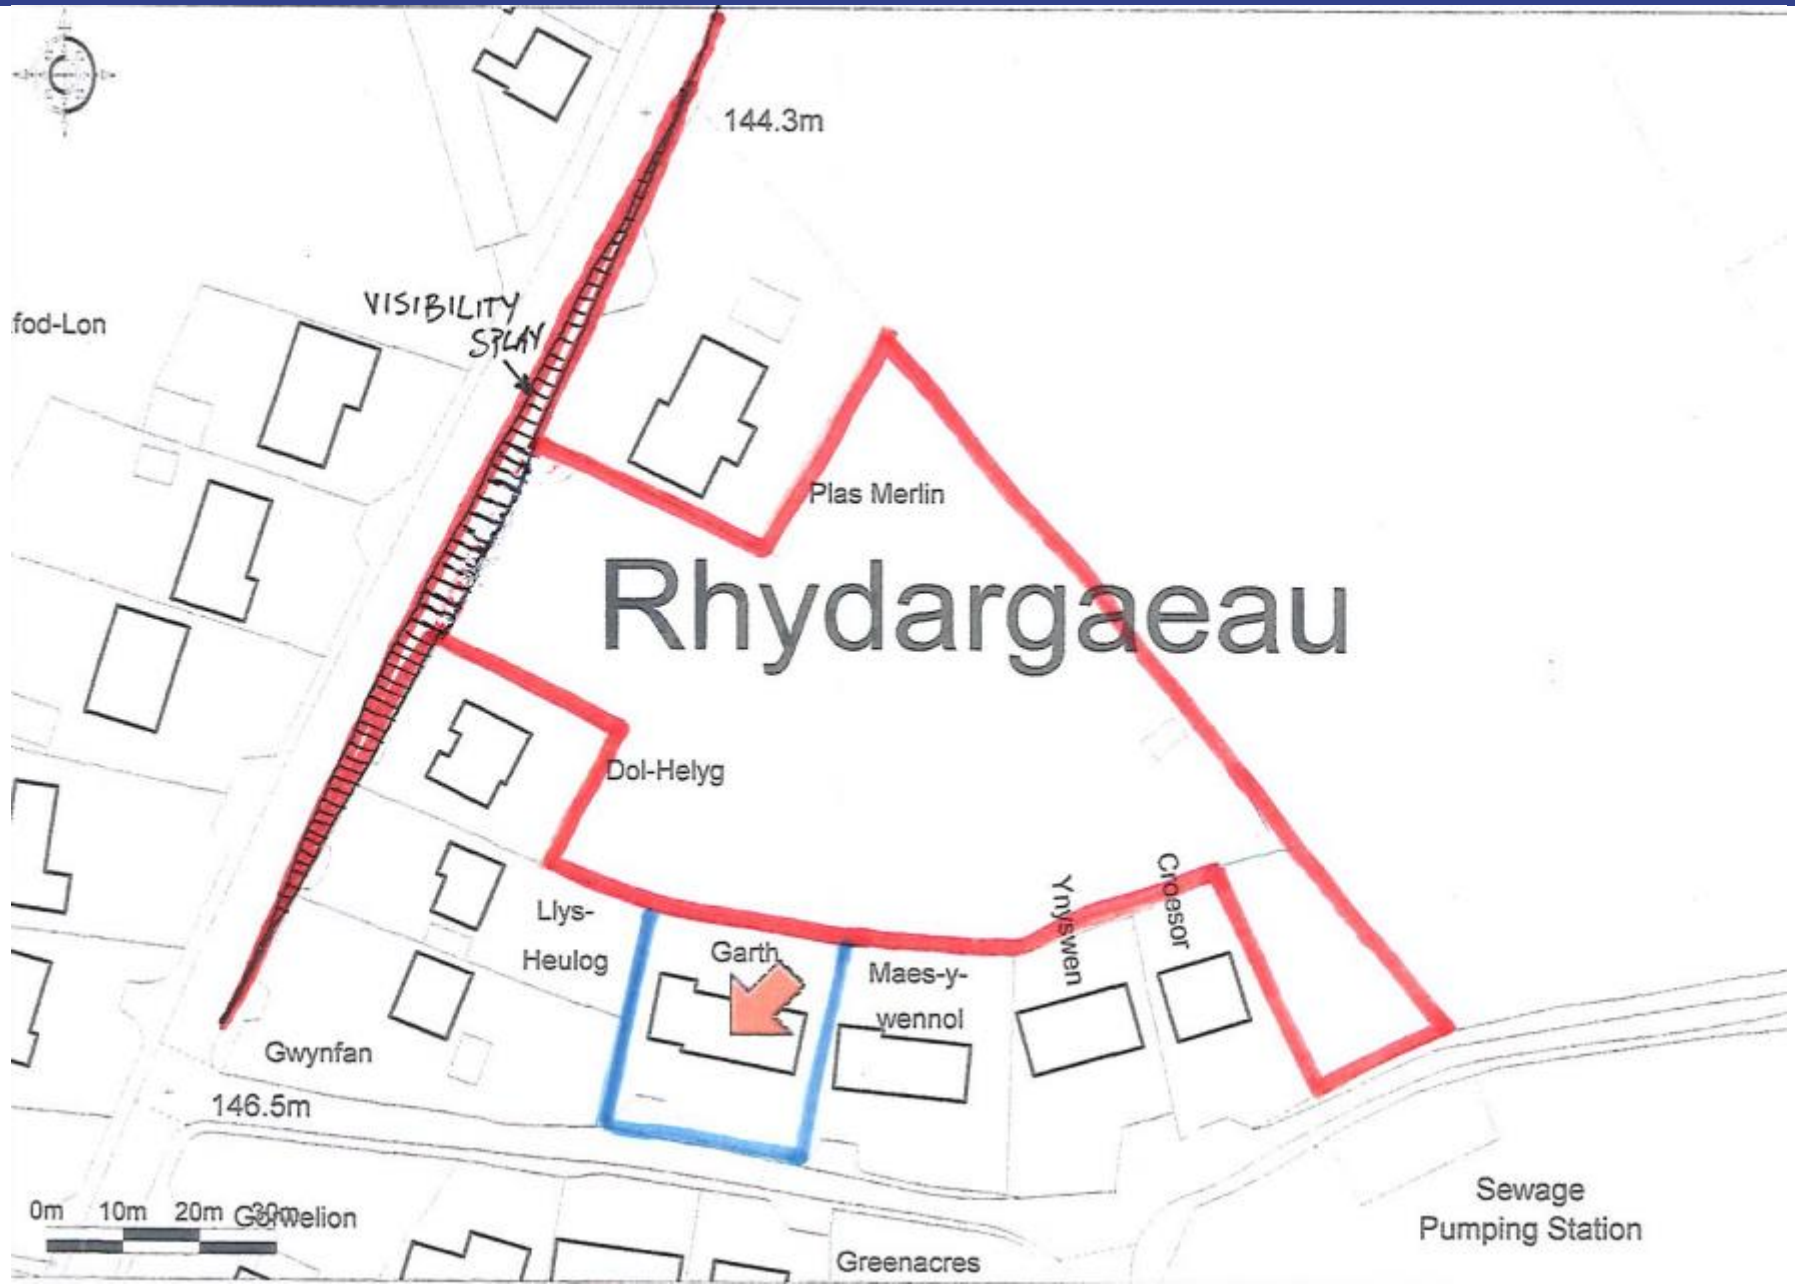

PL/00832 Indicative Layout Plan

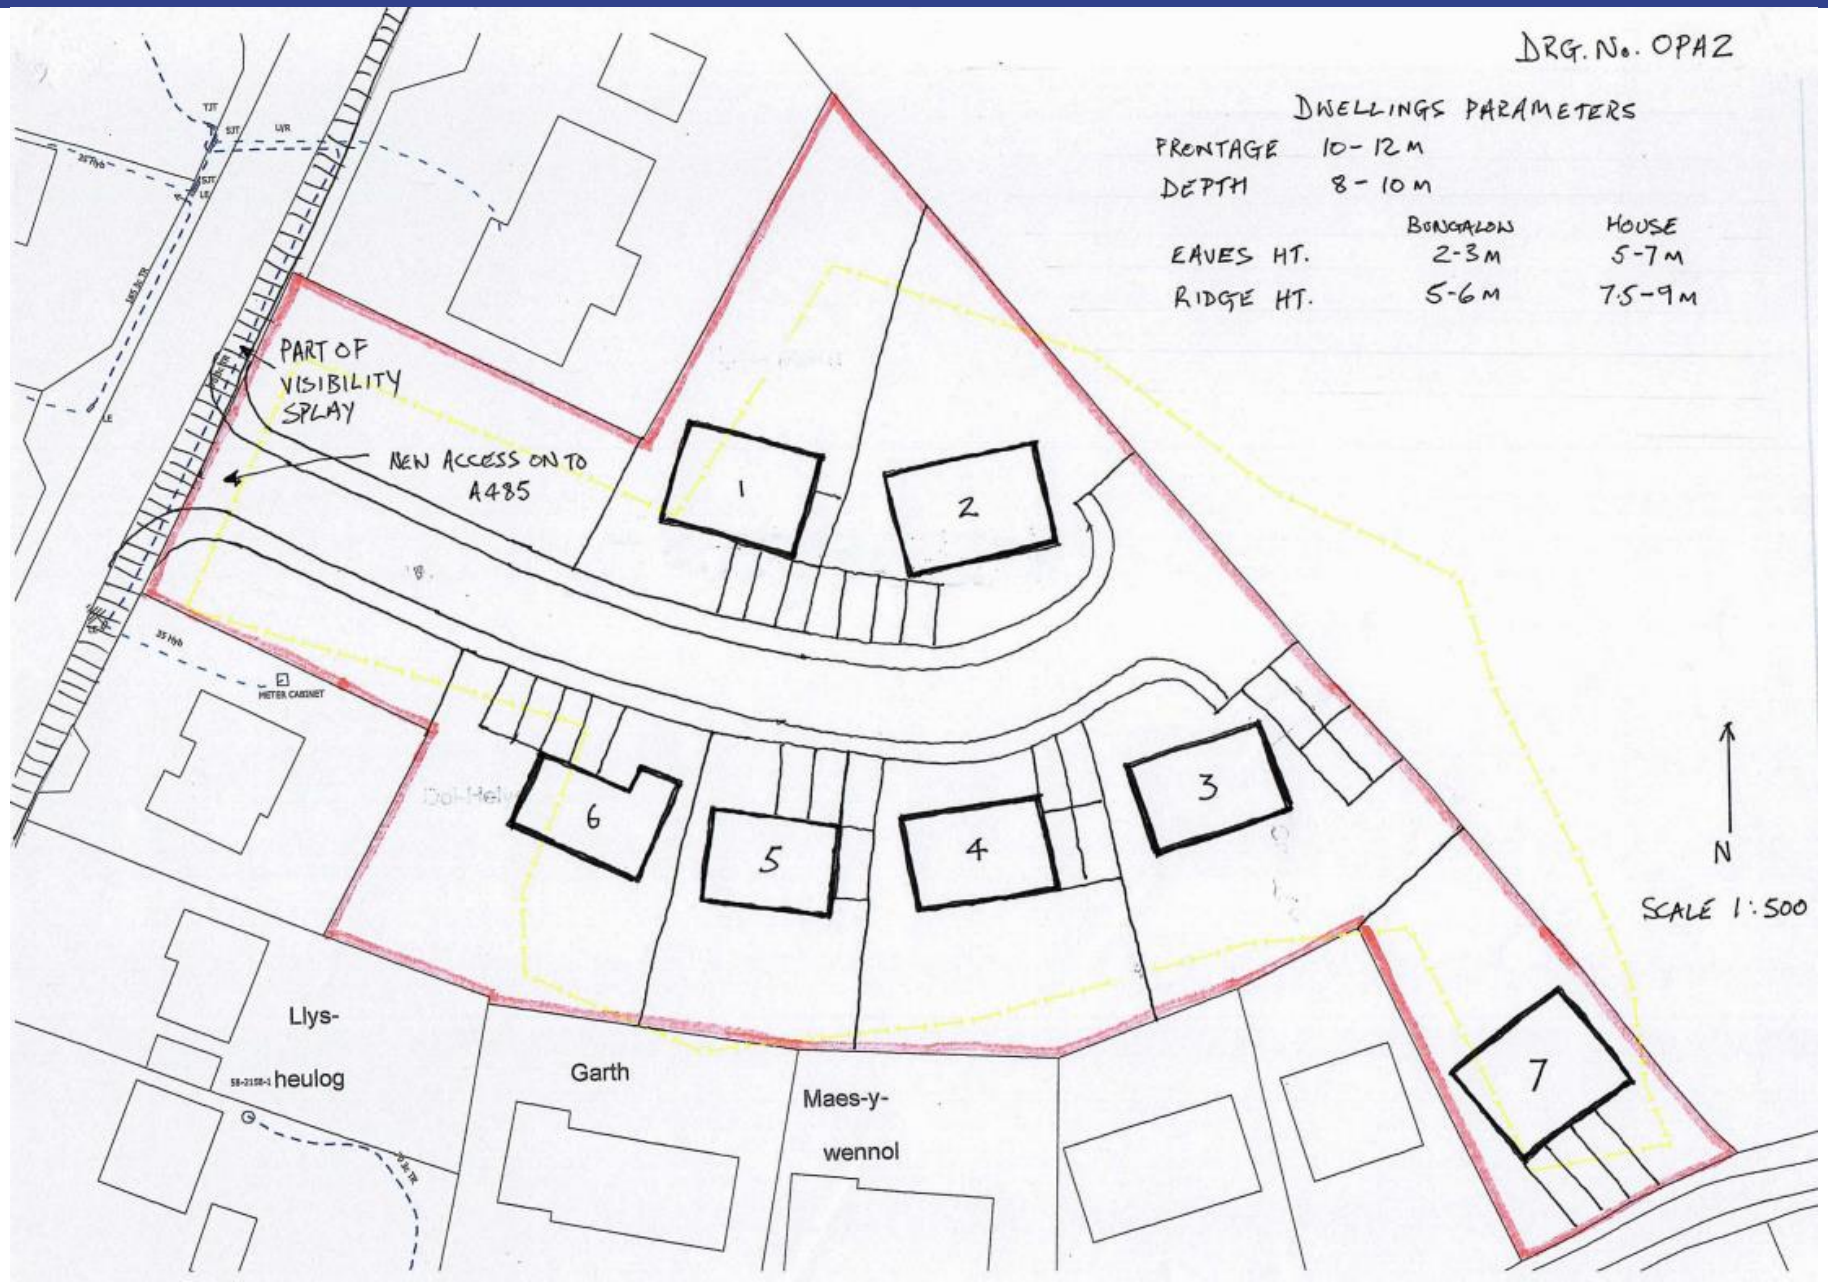

PL/00832 Visibility Splay Plan

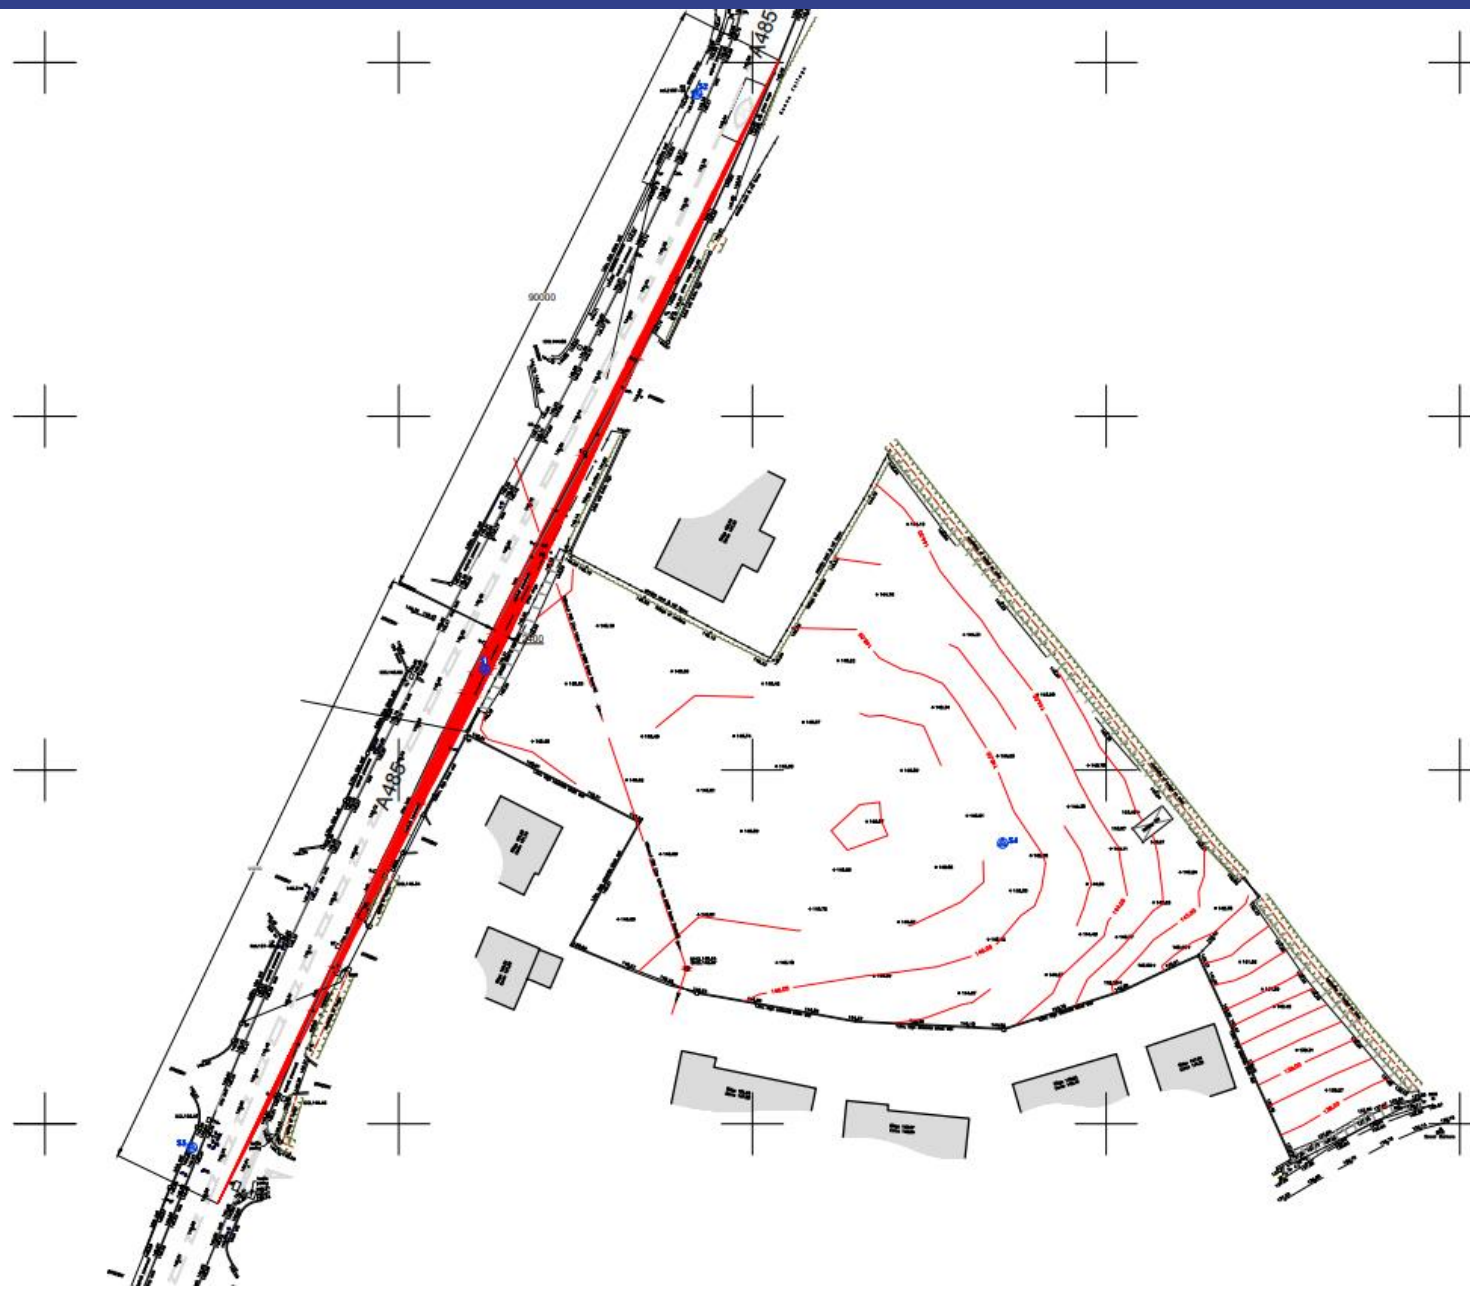

PL/00832 Site frontage onto A485 looking north

PL/00832 Site Frontage onto A485 looking south

PL/00832 View into Application site from A485

PL/0832 View looking towards village from north

PL/00832 Hedgerow along NE boundary

PL/00832 General views on A485

PL/00832 Recent developments in village

PL/02491

Andrew Francis

Lle a Chynaliadwyedd - Y Gwasanaethau Cynllunio
Place and Sustainability - Planning Services

Adran Yr Amgylchedd - Environment Department

Cyngor **Sir Gâr**
Carmarthenshire
County Council

PL/02491

/ CYDWELI
Recreation Ground
Play Area
Sports Pavilion
Trinity Church
Morfa Chapel
Capel Sul
Porth y Castell
Car Park
Allotment Gardens
Hall
Surgery
Fire Station Tower
Pumping Station
Ysgol Gwenllian
Siloam Baptist
War Memorial
Castle
Castle Farm
Castle School House
The Barbican
Castledene
Glanafon
Sunday School
Chapel House
Club
Albion House
Superstore
Stockwell Cottage
Pond
Mean High Water
Mean High & Mean Low Water
Mud
Path
Path (um)
NEW STREET
BAILEY STREET
LADY STREET
PRIORY STREET
ABBEY STREET
MONKSFORD STREET
STATION ROAD
WEST HILL CRESCENT
HELFIELD VILLAS
ALLSTREET
Pengwyn Hill
50 m
100 ft
1 : 2,500
240637.69, 206763.35

PL/02491

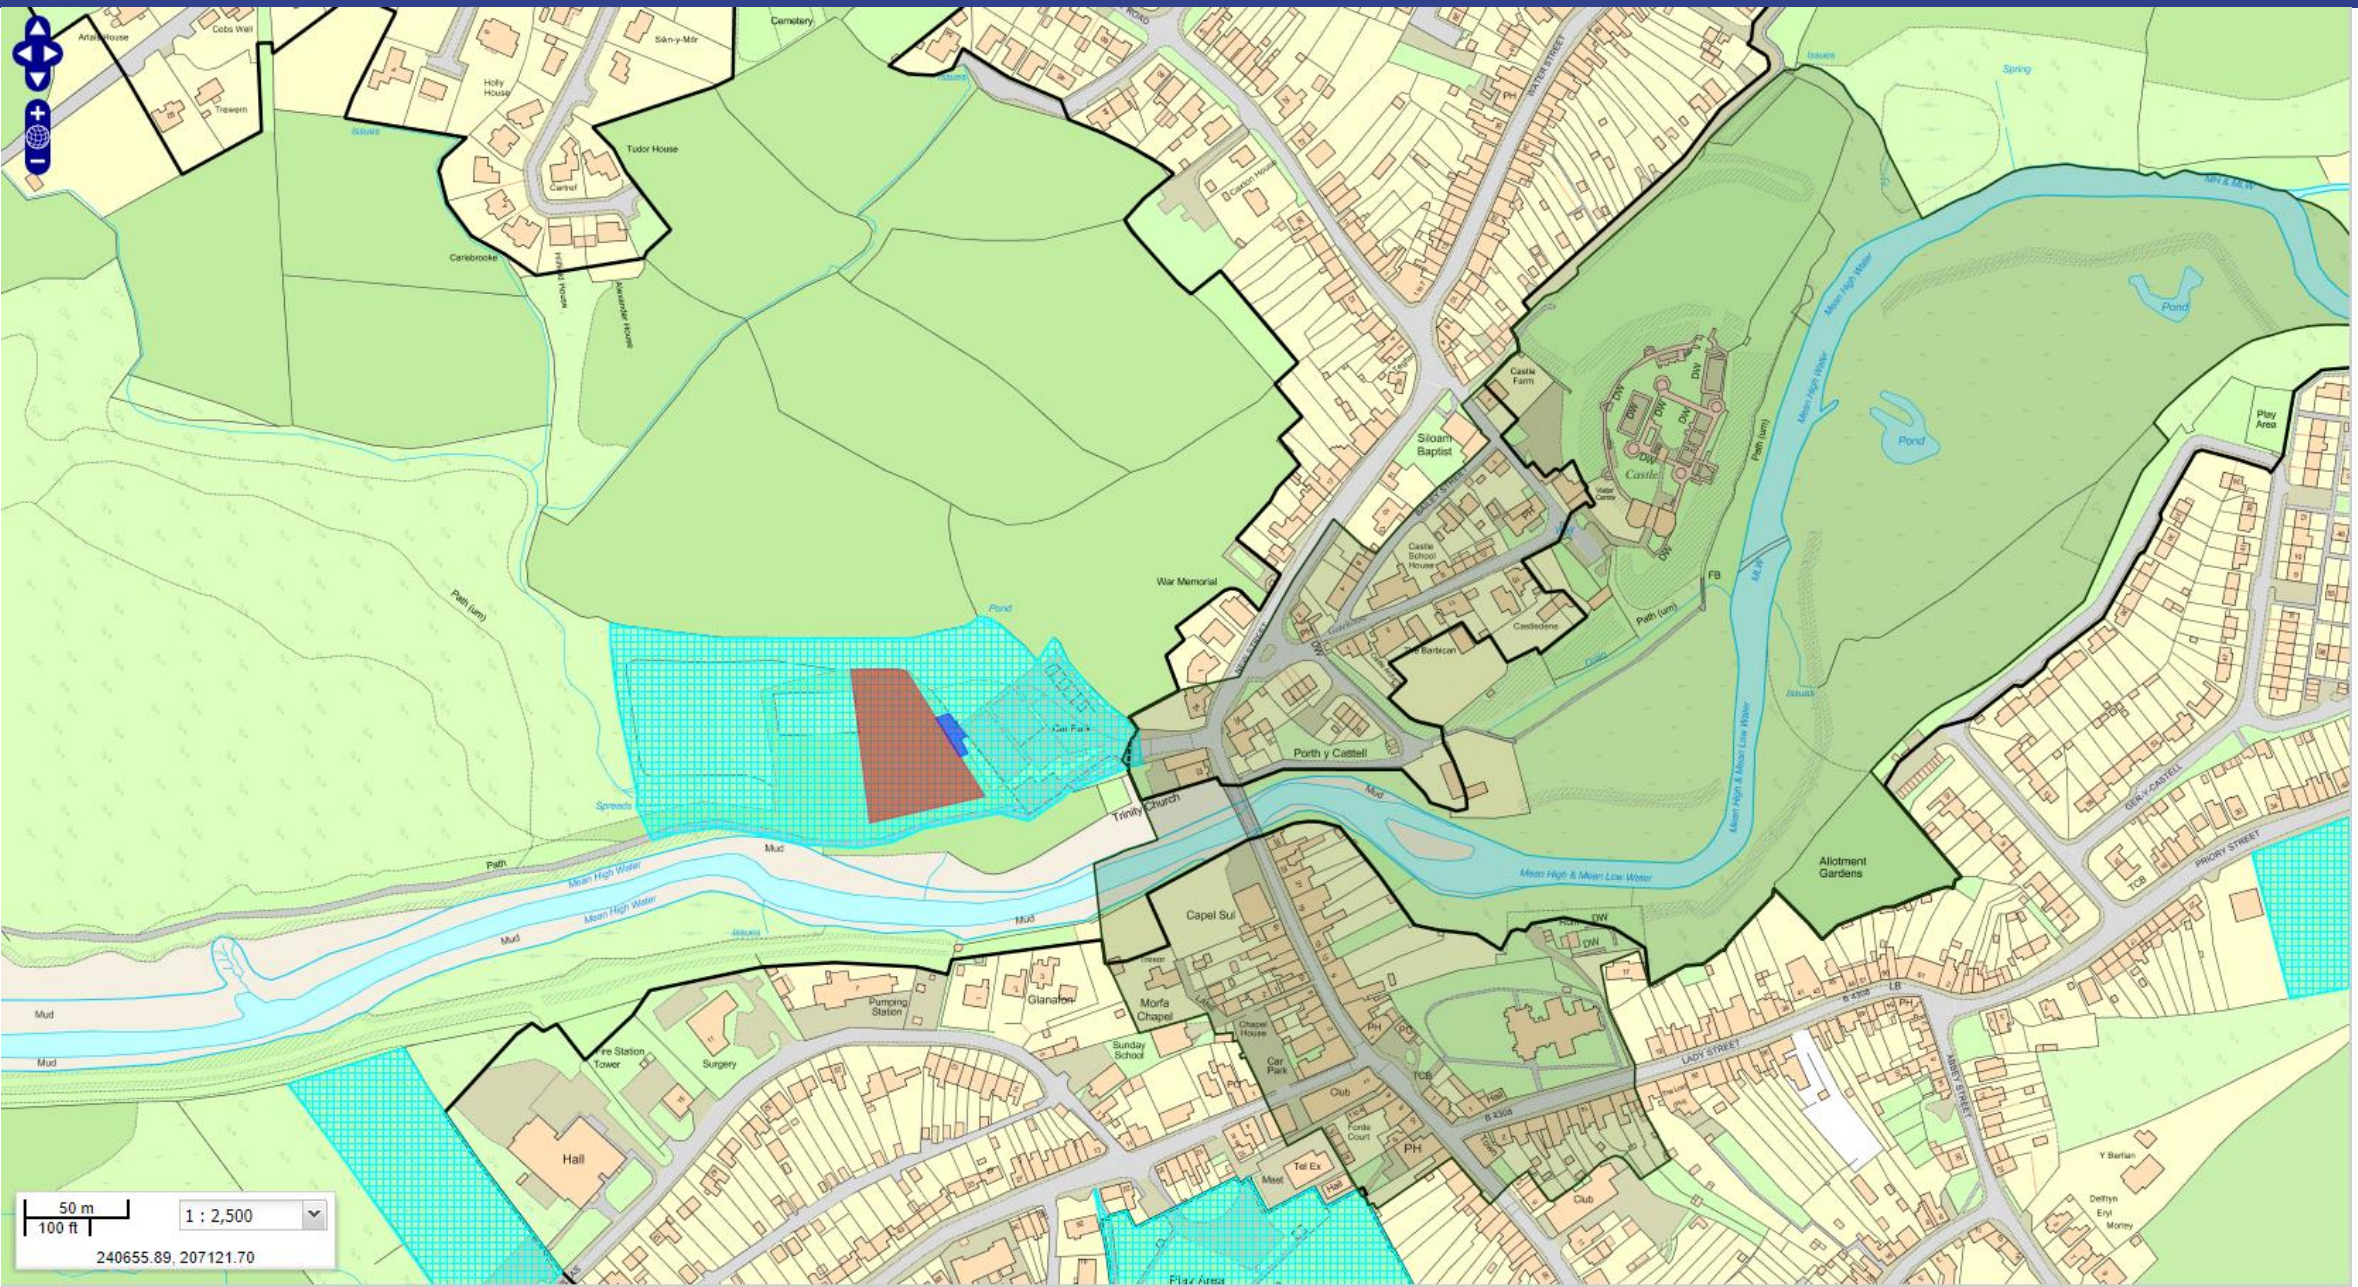
Cemetery
Tudor House
Carlebrooke
War Memorial
Pond
Path (um)
Spreads
Mud
Mean High Water
Mean High & Mean Low Water
Issues
Trinity Church
Porth y Castell
Castle
Castle Farm
Siloam Baptist
Castle School House
Castledene
The Barbican
Capel Sul
Morfa Chapel
Glanafon
Pumping Station
Fire Station Tower
Surgery
Sunday School
Car Park
Club
Hall
Allotment Gardens
Play Area
Spring
Pond
Water
Path
Quay
Slip
Meet
Tel Ex
PH
TCB
LB
FB
DW
Castle Street
Water Street
Priory Street
Lady Street
Abbey Street
Gerddi Castell
Y Berllan
Delfryn
Eryl
Morley
50 m
100 ft
1 : 2,500
240655.89, 207121.70

PL/02491

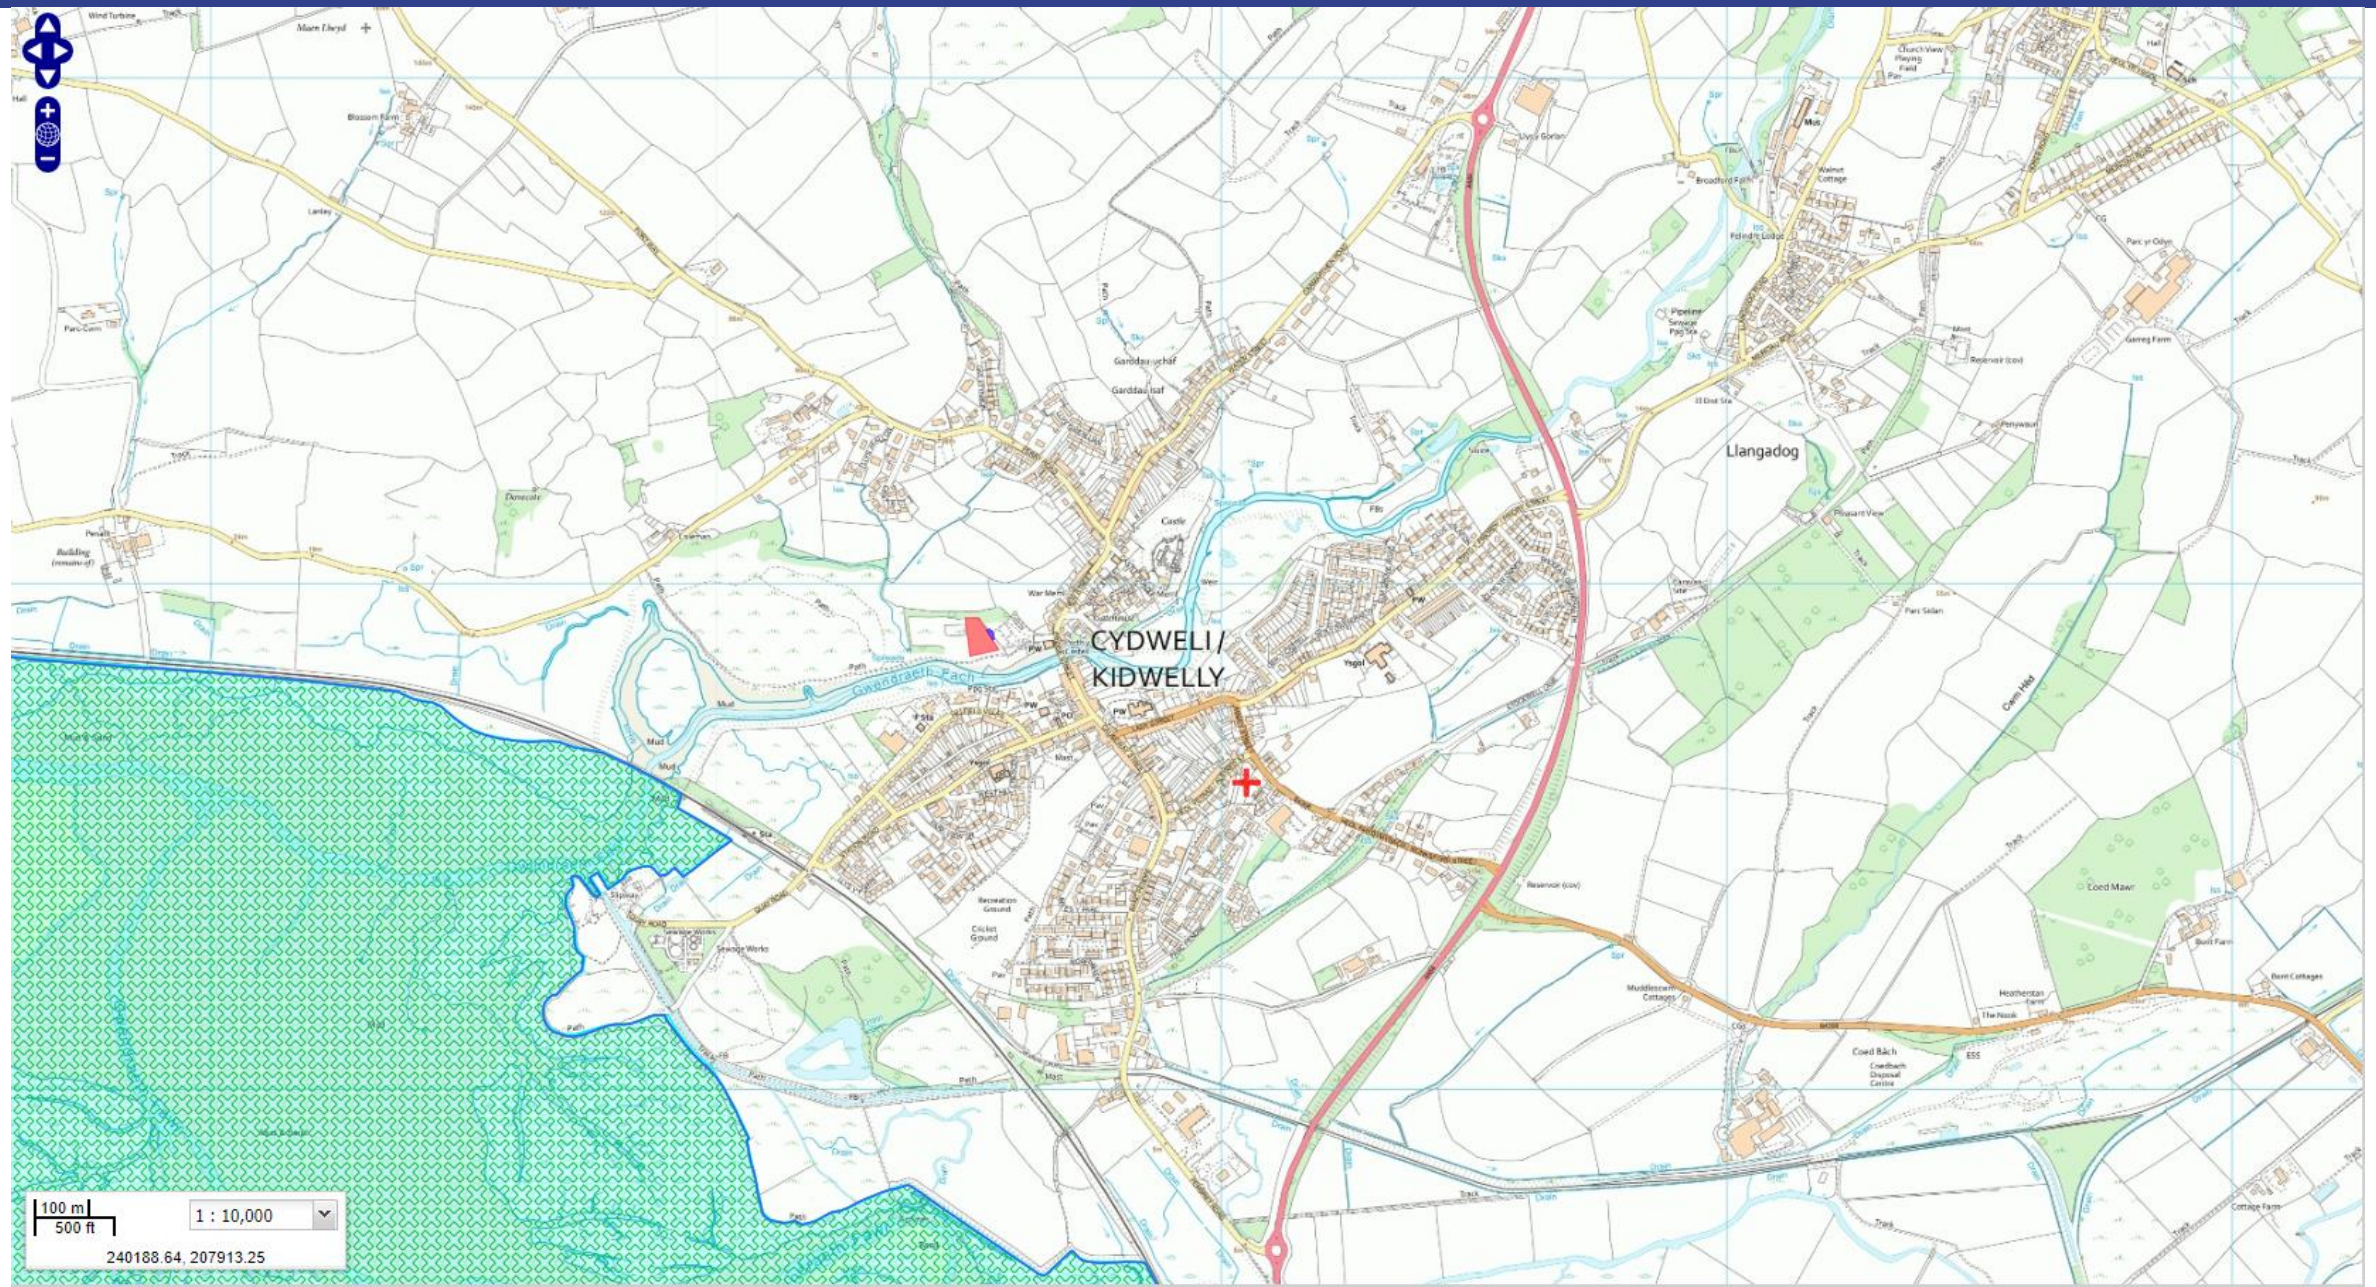
CYDWELI / KIDWELLY
Llangadog
100 m
500 ft
1 : 10,000
240188.64, 207913.25

PL/02491

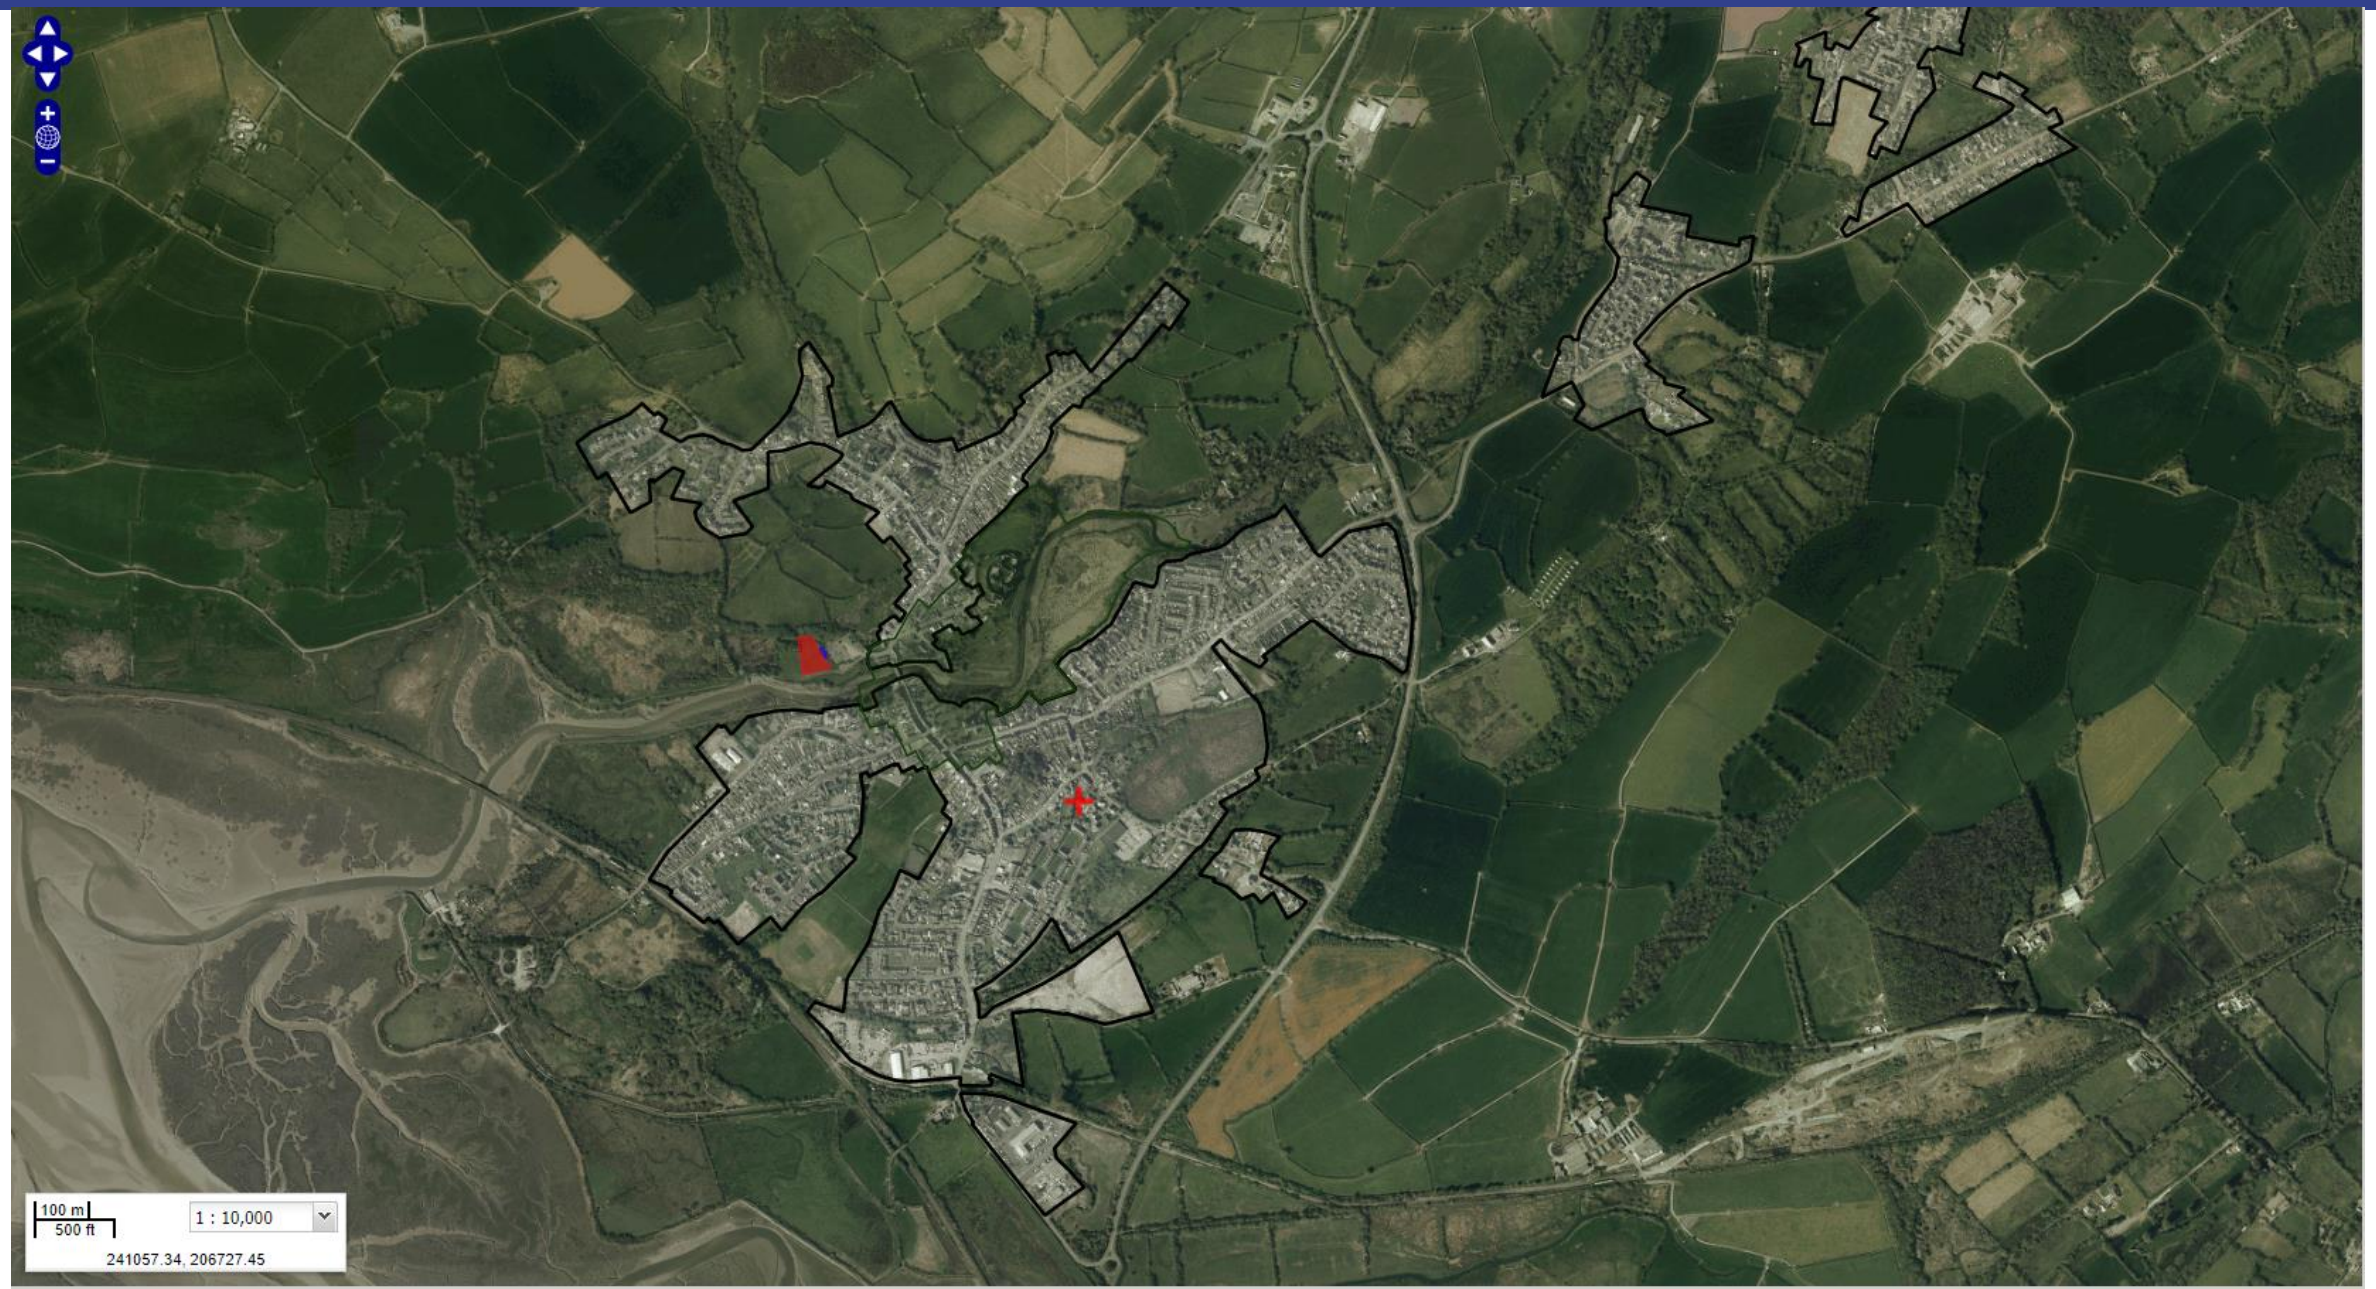

PL/02491

METERS 0 2.5 5 7.5 10 SCALE 1:250

N

LOCATION PLAN

LAND UNDER CCC OWNERSHIP - 127sqm

PROPOSED SITE

PL/02491

METERS 0 5 10 15 20 25
SCALE 1:500
N
LAND UNDER CCC OWNERSHIP - 127sqm
PROPOSED SITE
DENSE FOLIAGE
FENCED AREA
AMENITY GRASSLAND
1.6m above carpark level approx
FOOT PATH
CAP PARK
0.0m
PICNIC TABLE
ASPHALT
ASPHALT FOOTPATH
UNDER GROWTH
EXISTING SITE PLAN
GREEN SEDUM ROOF TO OFFICE BLOCK
PERIMETER PLANTING
MAIN EXHIBITION AREA
PERMEABLE GRAVEL
TOILET BLOCK
NEW MUSEUM ENTRANCE
POLE BARN
GRASS & SOFT LANDSCAPING
EXHIBITION STRUCTURES
HIGH SECURITY FENCE TO PERIMETER
VEHICLE ACCESS FOR EXHIBITION USE
PROPOSED SITE PLAN
THE HISTORY SHED
GLAN YR AFON, KIDWELLY
SITE PLANS
1:500 @A3
03/21
PL-101

PL/02491

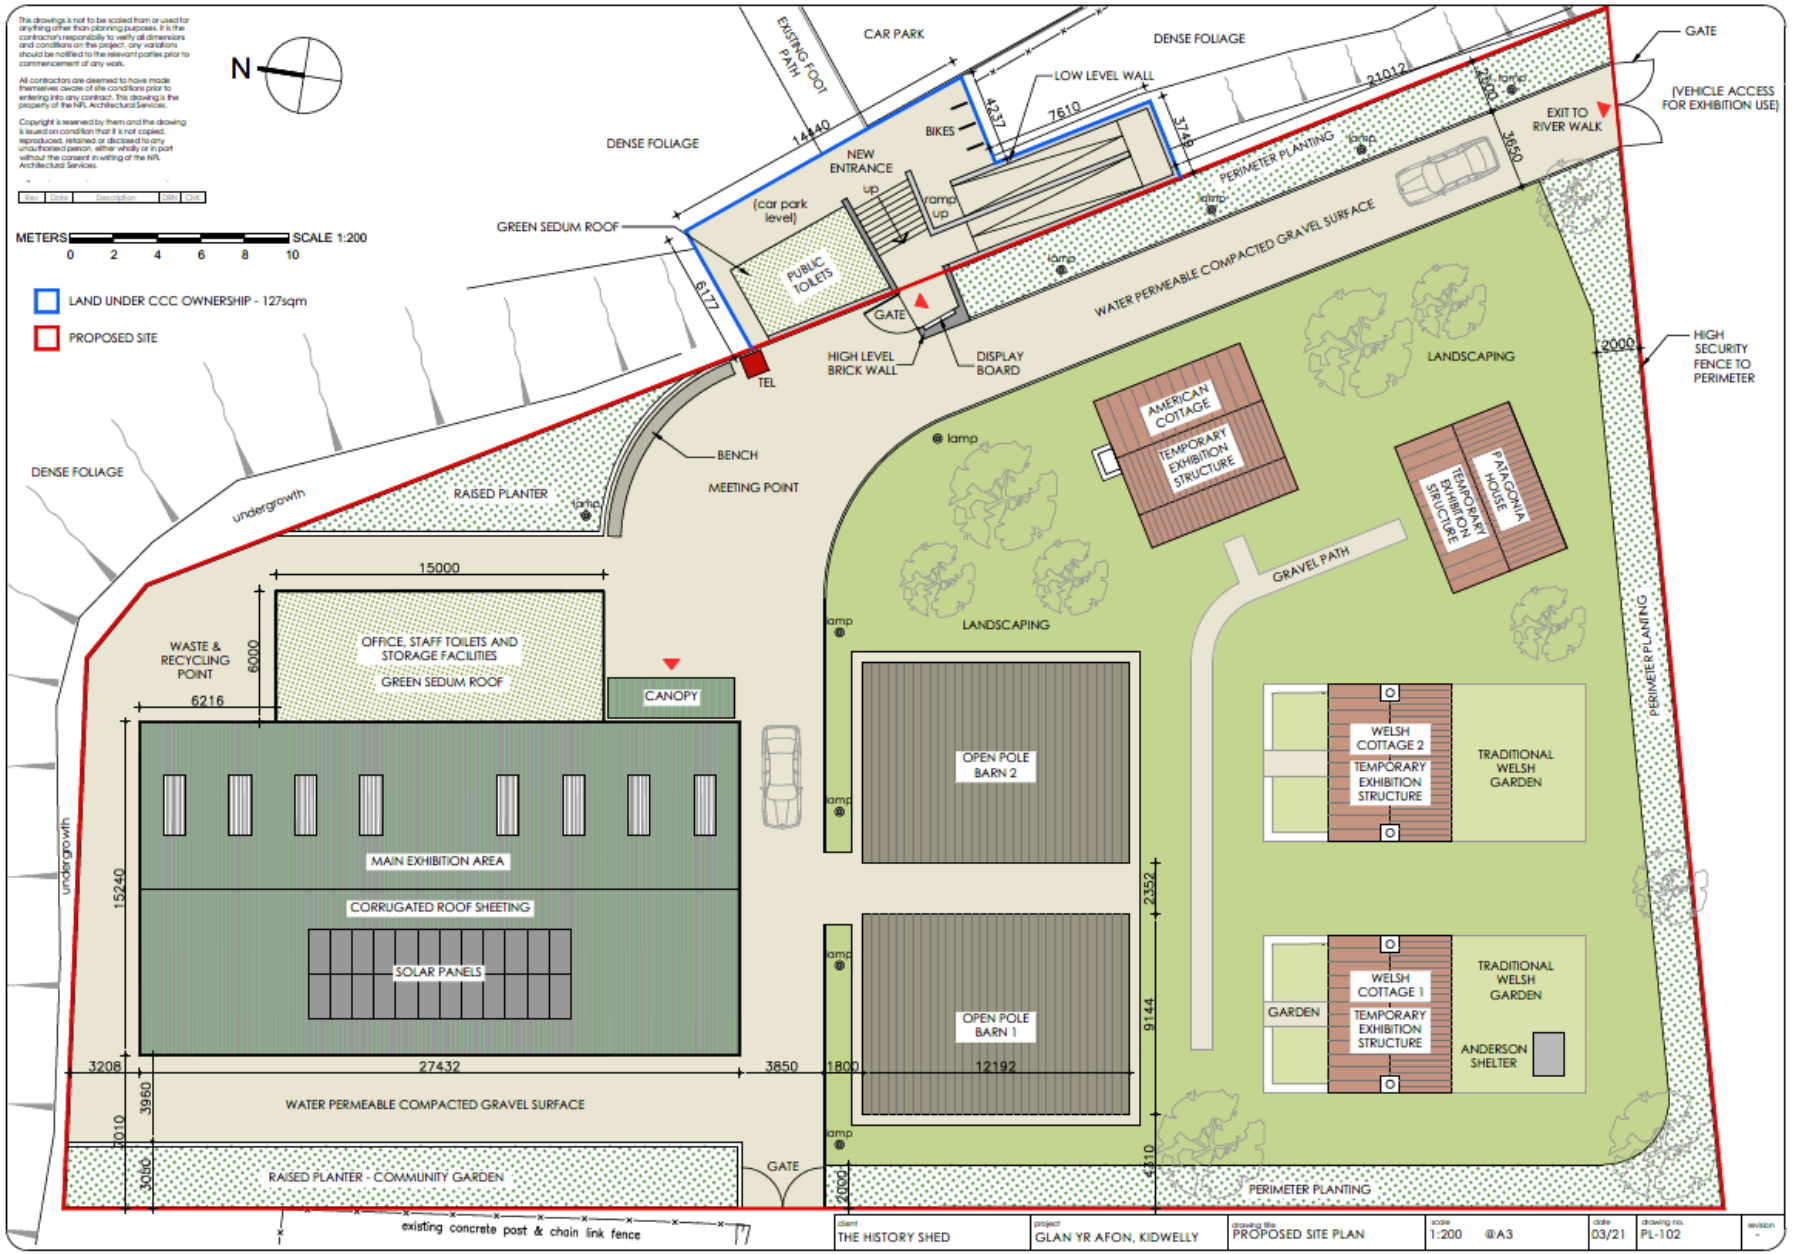
N
METERS 0 2 4 6 8 10 SCALE 1:200
LAND UNDER CCC OWNERSHIP - 127sqm
PROPOSED SITE
EXISTING FOOT PATH
CAR PARK
DENSE FOLIAGE
LOW LEVEL WALL
BIKES
NEW ENTRANCE
(car park level)
PUBLIC TOILETS
GREEN SEDUM ROOF
GATE
HIGH LEVEL BRICK WALL
DISPLAY BOARD
TEL
BENCH
MEETING POINT
RAISED PLANTER
undergrowth
PERIMETER PLANTING
WATER PERMEABLE COMPACTED GRAVEL SURFACE
EXIT TO RIVER WALK
GATE
(VEHICLE ACCESS FOR EXHIBITION USE)
HIGH SECURITY FENCE TO PERIMETER
LANDSCAPING
AMERICAN COTTAGE
TEMPORARY EXHIBITION STRUCTURE
PATAGONIA HOUSE
GRAVEL PATH
OFFICE, STAFF TOILETS AND STORAGE FACILITIES
GREEN SEDUM ROOF
WASTE & RECYCLING POINT
CANOPY
MAIN EXHIBITION AREA
CORRUGATED ROOF SHEETING
SOLAR PANELS
OPEN POLE BARN 2
OPEN POLE BARN 1
WELSH COTTAGE 2
WELSH COTTAGE 1
TRADITIONAL WELSH GARDEN
GARDEN
ANDERSON SHELTER
RAISED PLANTER - COMMUNITY GARDEN
existing concrete post & chain link fence
THE HISTORY SHED
GLAN YR AFON, KIDWELLY
PROPOSED SITE PLAN
1:200 @A3
03/21
PL-102

PL/02491

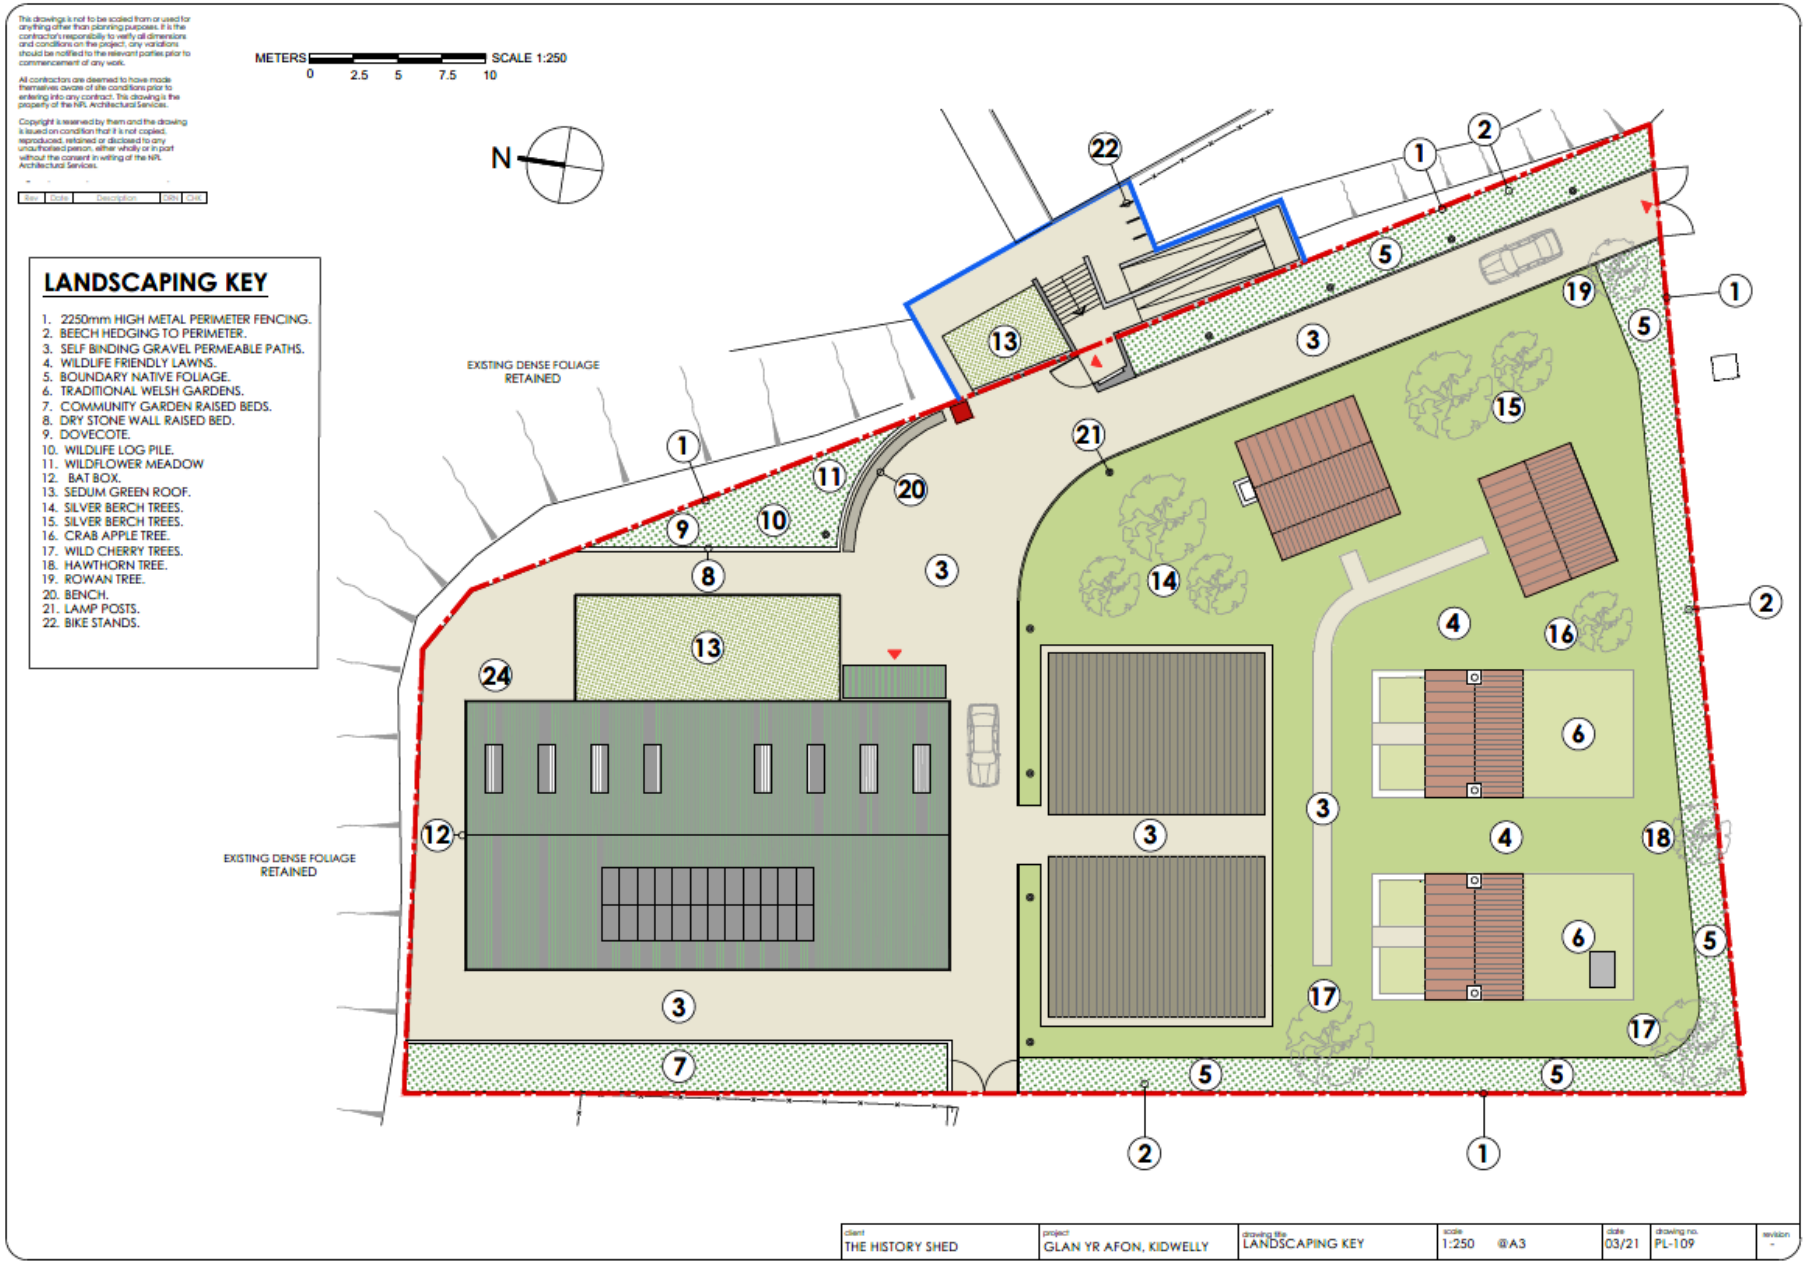
METERS 0 2.5 5 7.5 10
SCALE 1:250
N
LANDSCAPING KEY
1. 2250mm HIGH METAL PERIMETER FENCING.
2. BEECH HEDGING TO PERIMETER.
3. SELF BINDING GRAVEL PERMEABLE PATHS.
4. WILDLIFE FRIENDLY LAWNS.
5. BOUNDARY NATIVE FOLIAGE.
6. TRADITIONAL WELSH GARDENS.
7. COMMUNITY GARDEN RAISED BEDS.
8. DRY STONE WALL RAISED BED.
9. DOVECOTE.
10. WILDLIFE LOG PILE.
11. WILDFLOWER MEADOW
12. BAT BOX.
13. SEDUM GREEN ROOF.
14. SILVER BERCH TREES.
15. SILVER BERCH TREES.
16. CRAB APPLE TREE.
17. WILD CHERRY TREES.
18. HAWTHORN TREE.
19. ROWAN TREE.
20. BENCH.
21. LAMP POSTS.
22. BIKE STANDS.
EXISTING DENSE FOLIAGE RETAINED
EXISTING DENSE FOLIAGE RETAINED
THE HISTORY SHED
GLAN YR AFON, KIDWELLY
LANDSCAPING KEY
1:250 @A3
03/21
PL-109

PL/02491

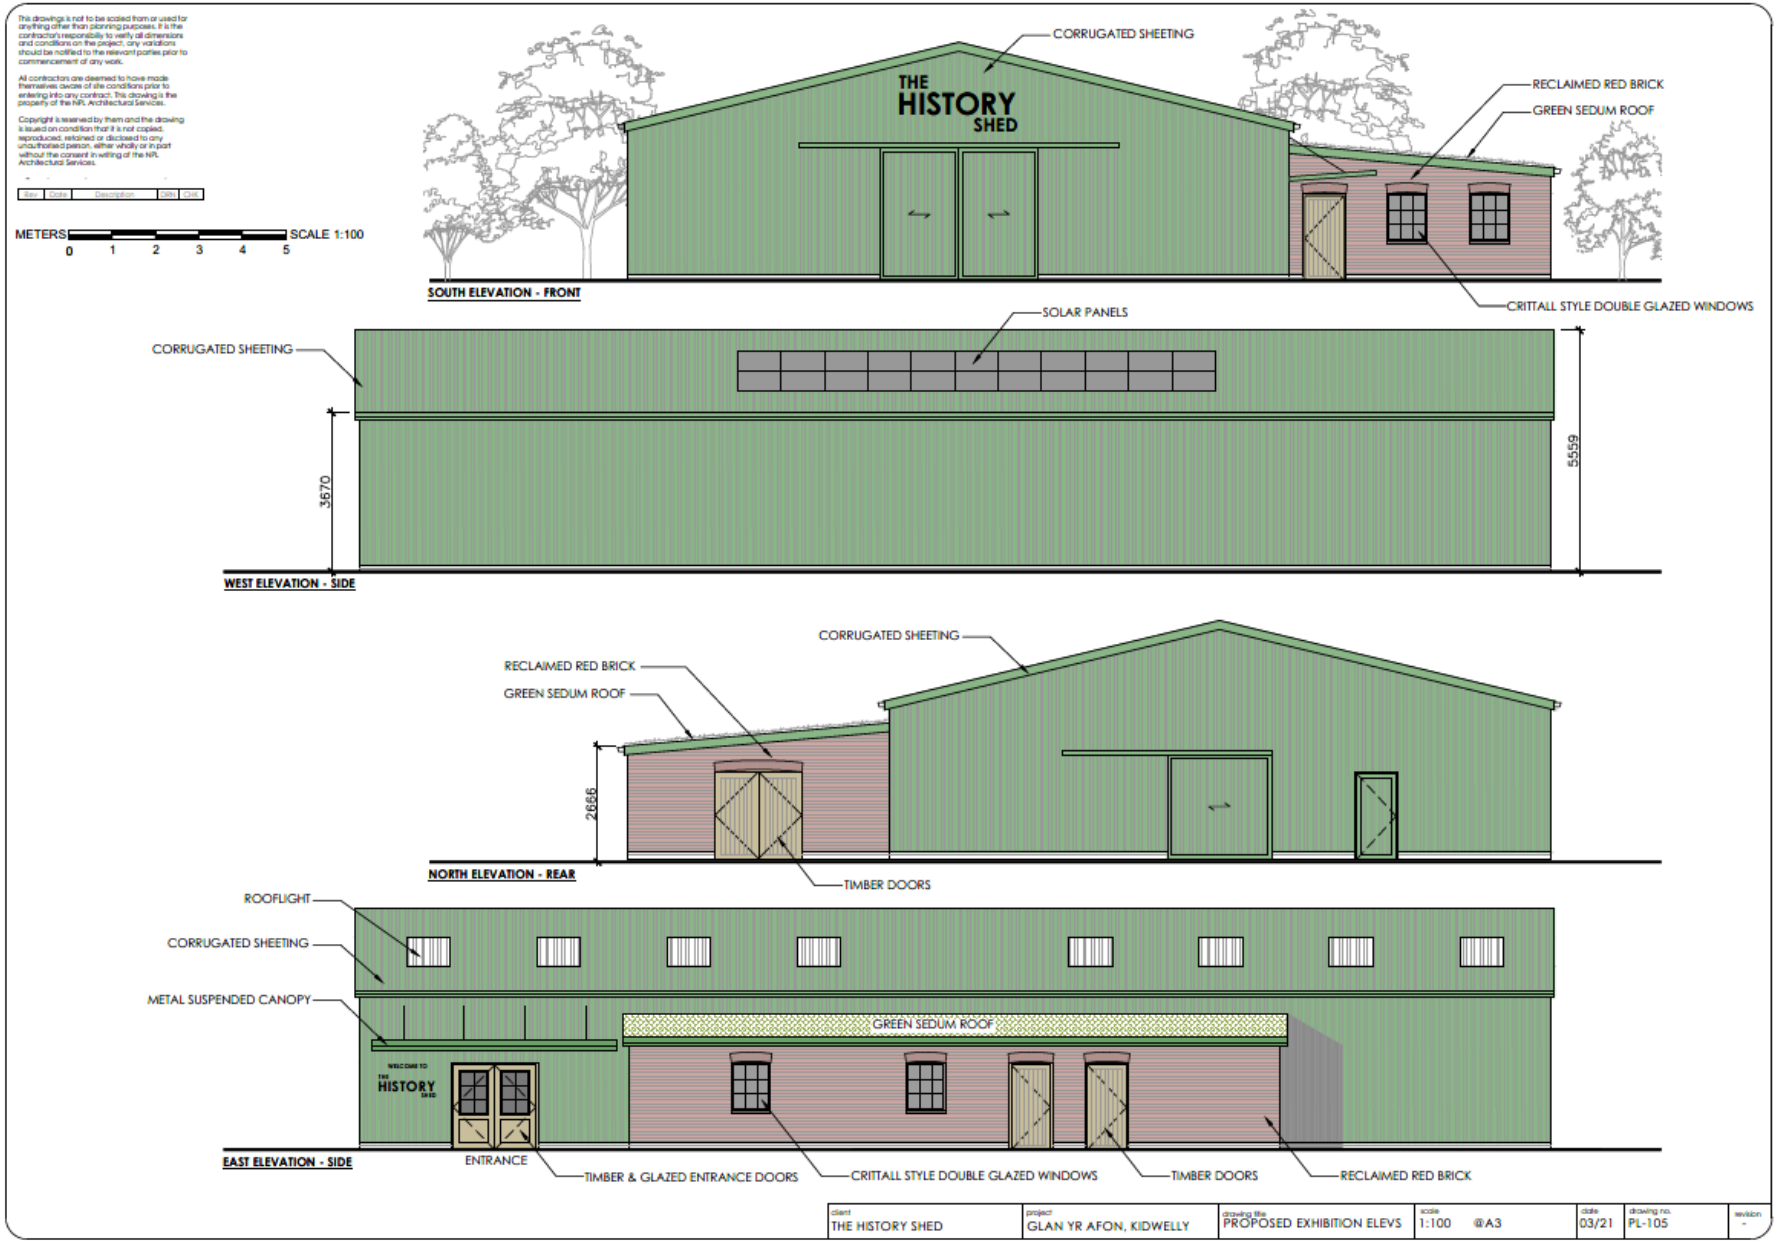
METERS 0 1 2 3 4 5
SCALE 1:100
THE HISTORY SHED
CORRUGATED SHEETING
RECLAIMED RED BRICK
GREEN SEDUM ROOF
CRITTALL STYLE DOUBLE GLAZED WINDOWS
SOUTH ELEVATION - FRONT
SOLAR PANELS
CORRUGATED SHEETING
3670
5559
WEST ELEVATION - SIDE
CORRUGATED SHEETING
RECLAIMED RED BRICK
GREEN SEDUM ROOF
2666
TIMBER DOORS
NORTH ELEVATION - REAR
ROOFLIGHT
CORRUGATED SHEETING
METAL SUSPENDED CANOPY
GREEN SEDUM ROOF
ENTRANCE
TIMBER & GLAZED ENTRANCE DOORS
CRITTALL STYLE DOUBLE GLAZED WINDOWS
TIMBER DOORS
RECLAIMED RED BRICK
EAST ELEVATION - SIDE
client THE HISTORY SHED
project GLAN YR AFON, KIDWELLY
drawing title PROPOSED EXHIBITION ELEVS
scale 1:100 @A3
date 03/21
drawing no. PL-105
revision -

PL/02491

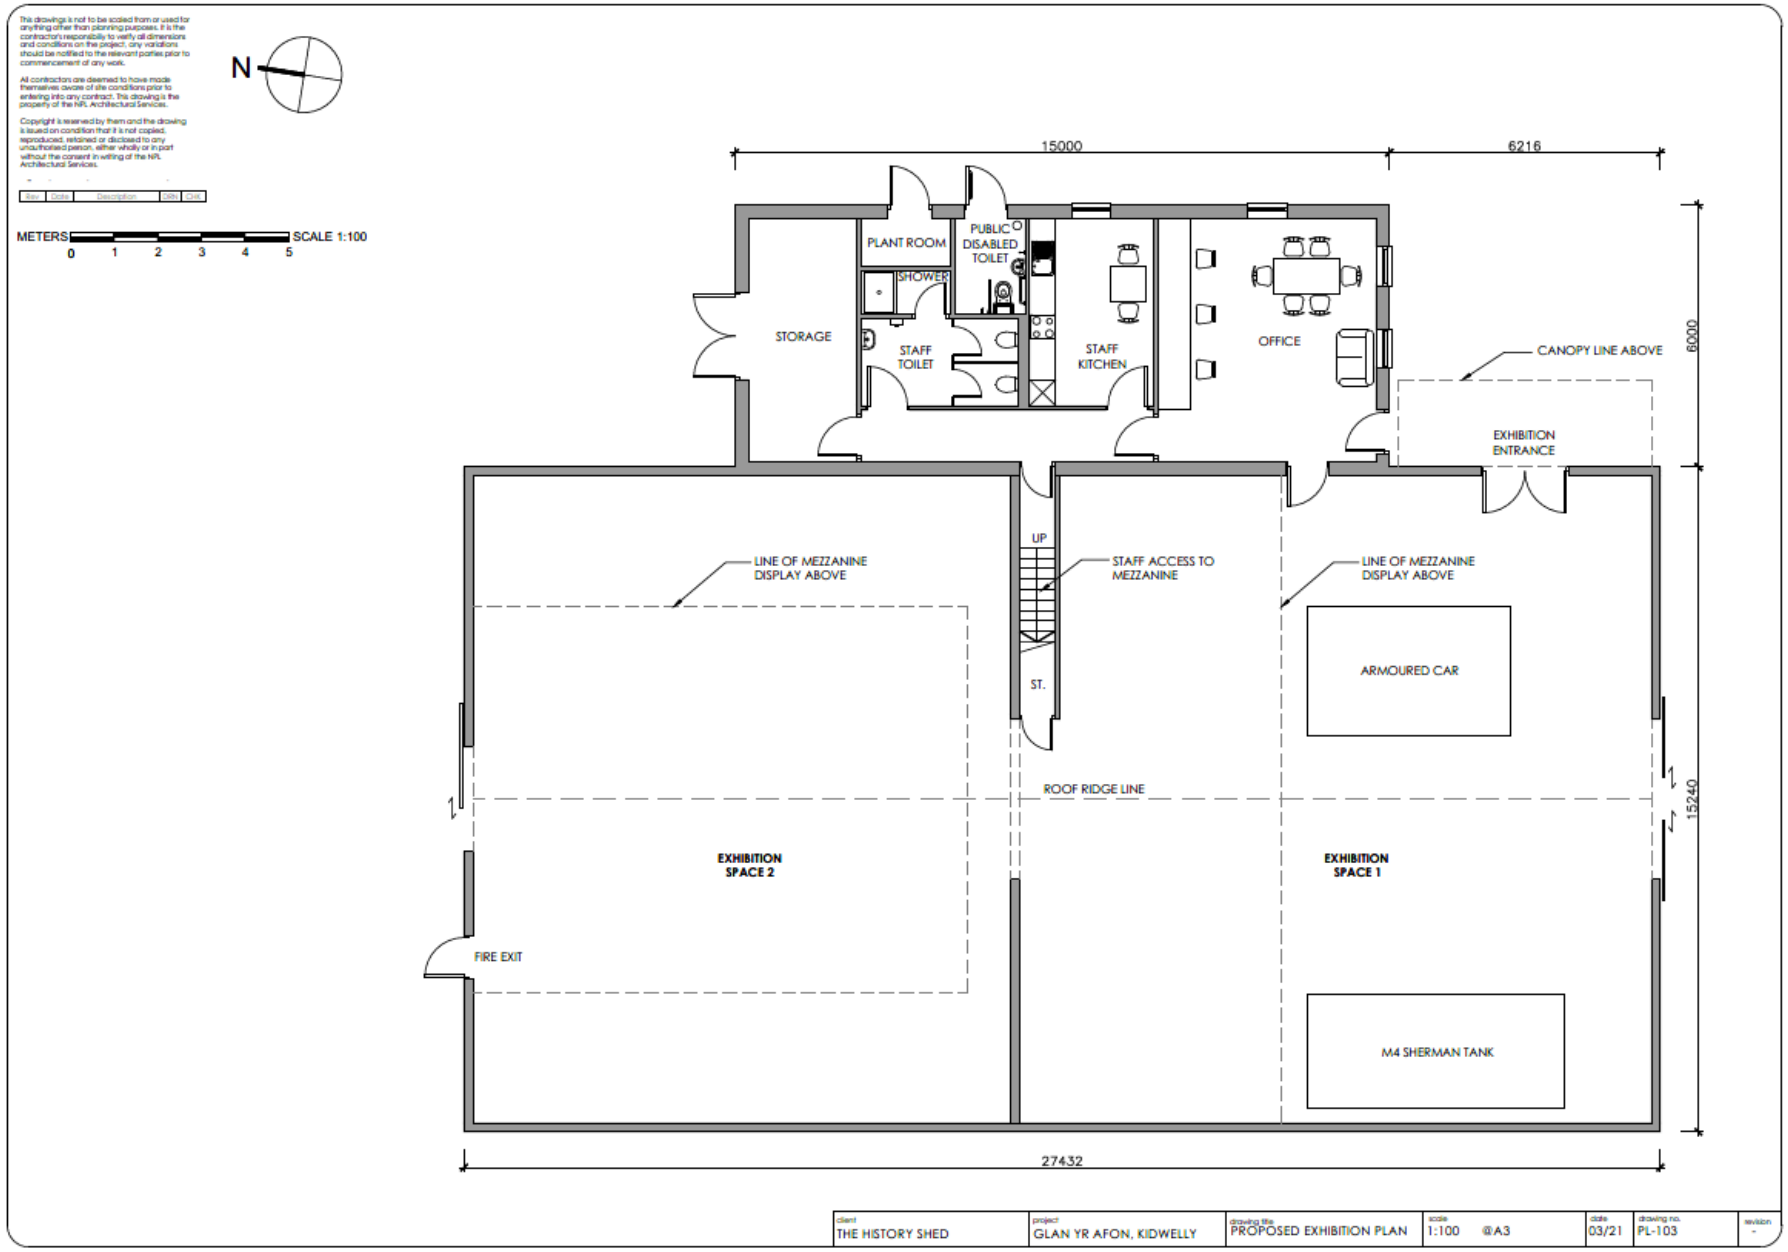
This drawing is not to be scaled from or used for anything other than planning purposes. It is the contractor's responsibility to verify all dimensions and conditions on the project, any variations should be notified to the relevant parties prior to commencement of any work.
All contractors are deemed to have made themselves aware of site conditions prior to entering into any contract. This drawing is the property of the NPL Architectural Services.
Copyright is reserved by them and the drawing is issued on condition that it is not copied, reproduced, retained or disclosed to any unauthorised person, either wholly or in part without the consent in writing of the NPL Architectural Services.
Rev Date Description DRN Chk
N
METERS 0 1 2 3 4 5 SCALE 1:100
15000
6216
PLANT ROOM
SHOWER
PUBLIC DISABLED TOILET
STORAGE
STAFF TOILET
STAFF KITCHEN
OFFICE
CANOPY LINE ABOVE
EXHIBITION ENTRANCE
6000
UP
LINE OF MEZZANINE DISPLAY ABOVE
STAFF ACCESS TO MEZZANINE
LINE OF MEZZANINE DISPLAY ABOVE
ARMOURED CAR
ST.
ROOF RIDGE LINE
15240
EXHIBITION SPACE 2
EXHIBITION SPACE 1
FIRE EXIT
M4 SHERMAN TANK
27432
client THE HISTORY SHED
project GLAN YR AFON, KIDWELLY
drawing title PROPOSED EXHIBITION PLAN
scale 1:100 @A3
date 03/21
drawing no. PL-103
revision -

PL/02491

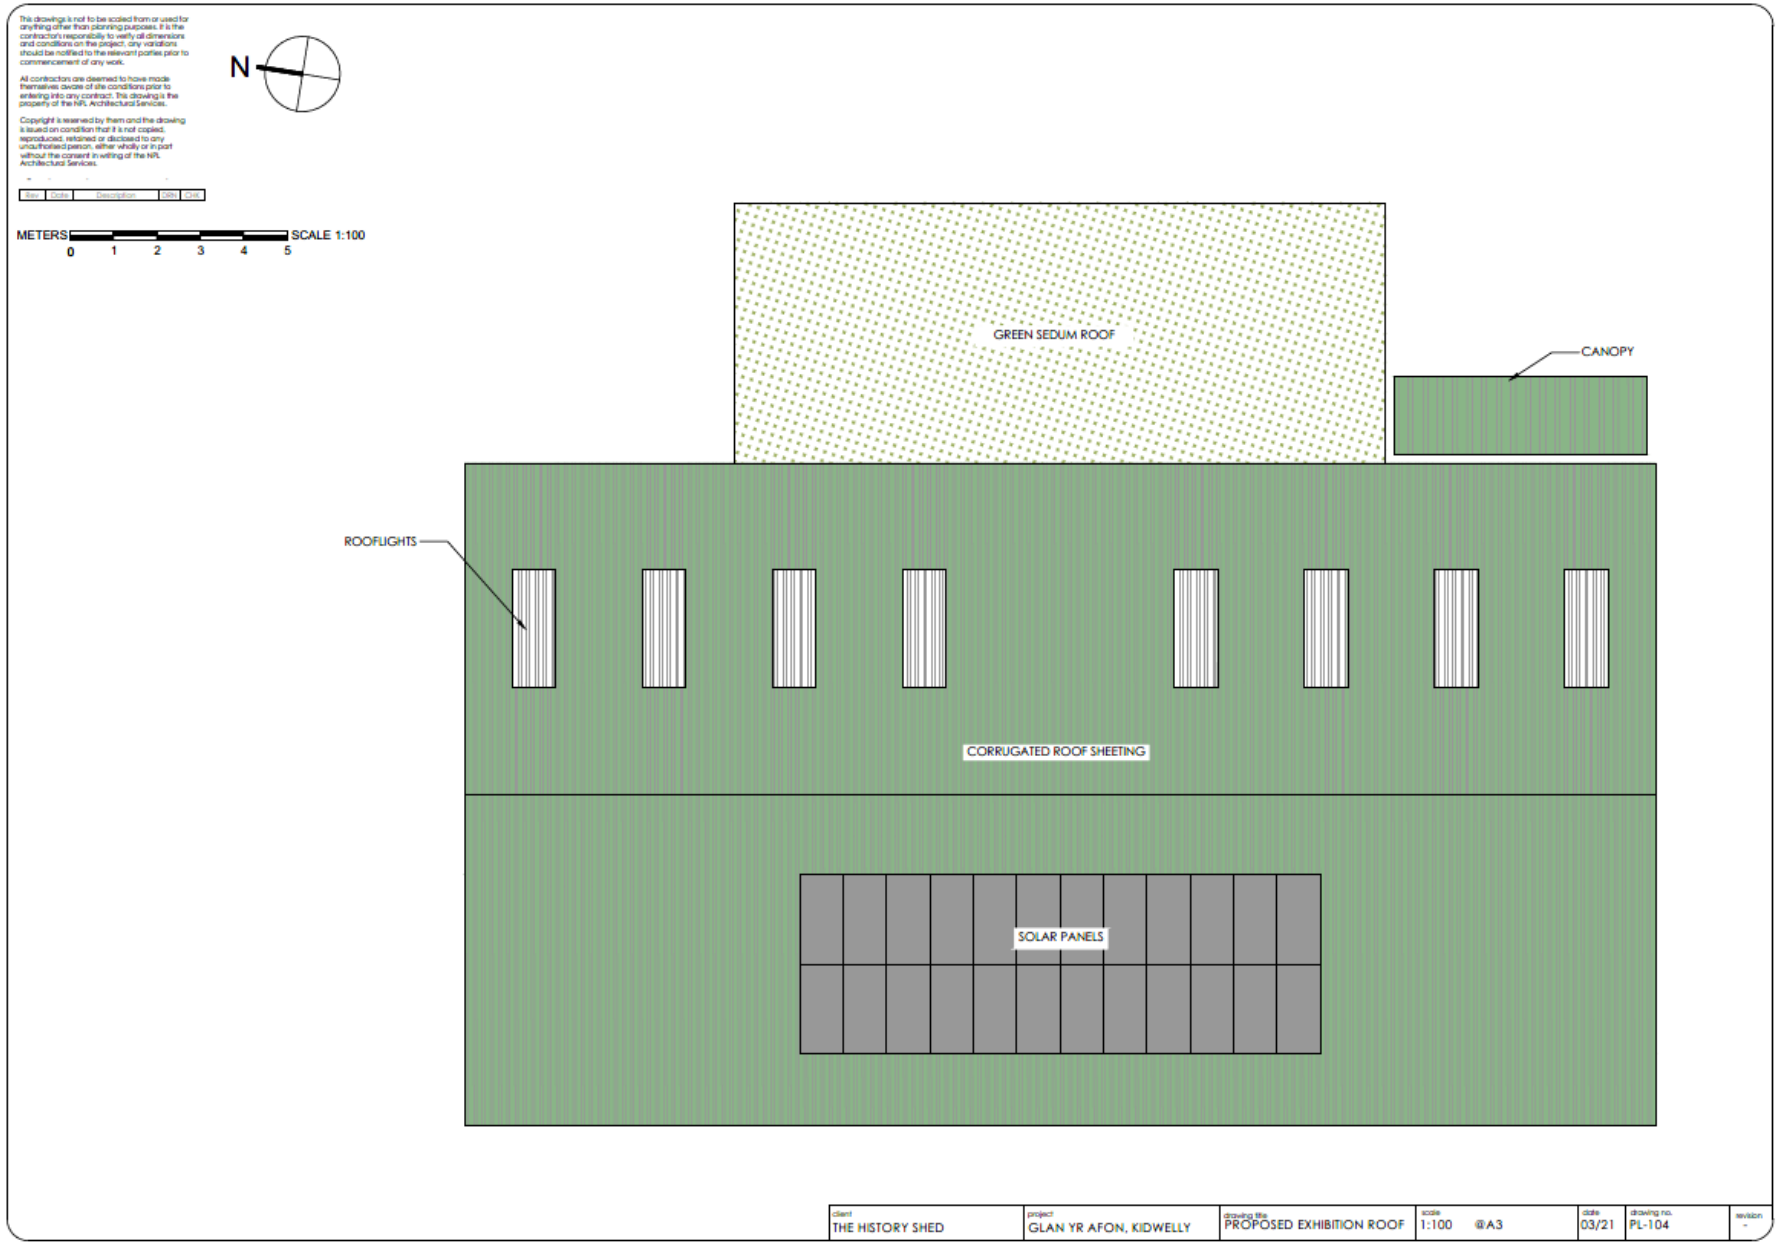
This drawings is not to be scaled from or used for anything other than planning purposes. It is the contractor's responsibility to verify all dimensions and conditions on the project, any variations should be notified to the relevant parties prior to commencement of any work.
All contractors are deemed to have made themselves aware of site conditions prior to entering into any contract. This drawing is the property of the NPL Architectural Services.
Copyright is reserved by them and the drawing is issued on condition that it is not copied, reproduced, retained or disclosed to any unauthorised person, either wholly or in part without the consent in writing of the NPL Architectural Services.
Rev
Date
Description
Ckd
N
METERS
0 1 2 3 4 5
SCALE 1:100
GREEN SEDUM ROOF
CANOPY
ROOFLIGHTS
CORRUGATED ROOF SHEETING
SOLAR PANELS
client
THE HISTORY SHED
project
GLAN YR AFON, KIDWELLY
drawing title
PROPOSED EXHIBITION ROOF
scale
1:100 @A3
date
03/21
drawing no.
PL-104
revision

PL/02491

This drawing is not to be scaled from or used for anything other than planning purposes. It is the contractor's responsibility to verify all dimensions and conditions on the project, any variations should be notified to the relevant parties prior to commencement of any work.

All contractors are deemed to have made themselves aware of site conditions prior to entering into any contract. This drawing is the property of the NPL Architectural Services.

Copyright is reserved by them and the drawing is issued on condition that it is not copied, reproduced, retained or disclosed to any unauthorised person, either wholly or in part without the consent in writing of the NPL Architectural Services.

Rev	Date	Description	CRN	Ord

METERS 0 1 2 3 4 5 SCALE 1:100

NOTE

TEMPORARY EXHIBITION LIGHT-WEIGHT STRUCTURES. CONSTRUCTED WITH TIMBER PREFABRICATED PANELS WITH EXTERIOR TEXTURED FACADES. NO CONCRETE SLABS REQUIRED.

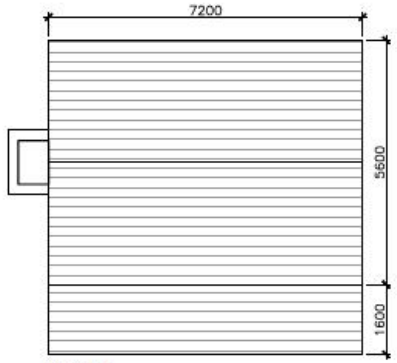

ROOF PLAN

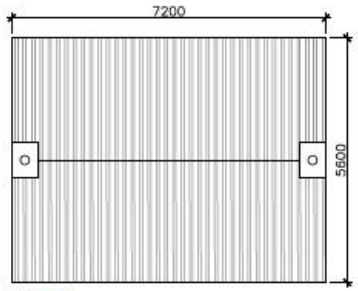

ROOF PLAN

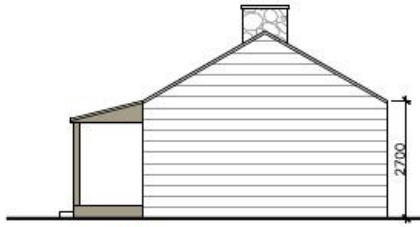

SIDE ELEVATION

FRONT ELEVATION

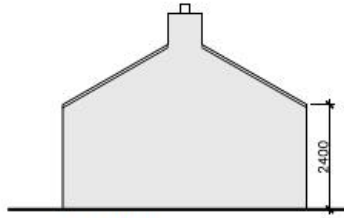

SIDE ELEVATION

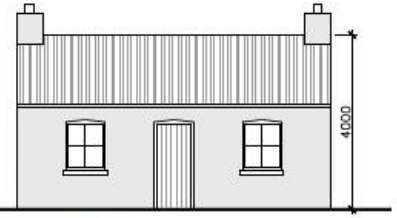

FRONT ELEVATION

AMERICAN COTTAGE

TRADITIONAL AMERICAN LOG CABIN WITH VERANDA AND TIMBER SHINGLE ROOF. TIMBER DOORS AND SHUTTERS.

SUGGESTED AMERICAN COTTAGE

WELSH COTTAGE

TRADITIONAL WELSH 'STONE' COTTAGE WITH CORRUGATED ZINC ROOF AND TIMBER WINDOWS AND DOORS.

SUGGESTED WELSH COTTAGE

client	project	drawing title	scale	date	drawing no	revision
THE HISTORY SHED	GLAN YR AFON, KIDWELLY	EXHIBITION COTTAGES	1:100 @A3	03/21	PL-108	-

PL/02491

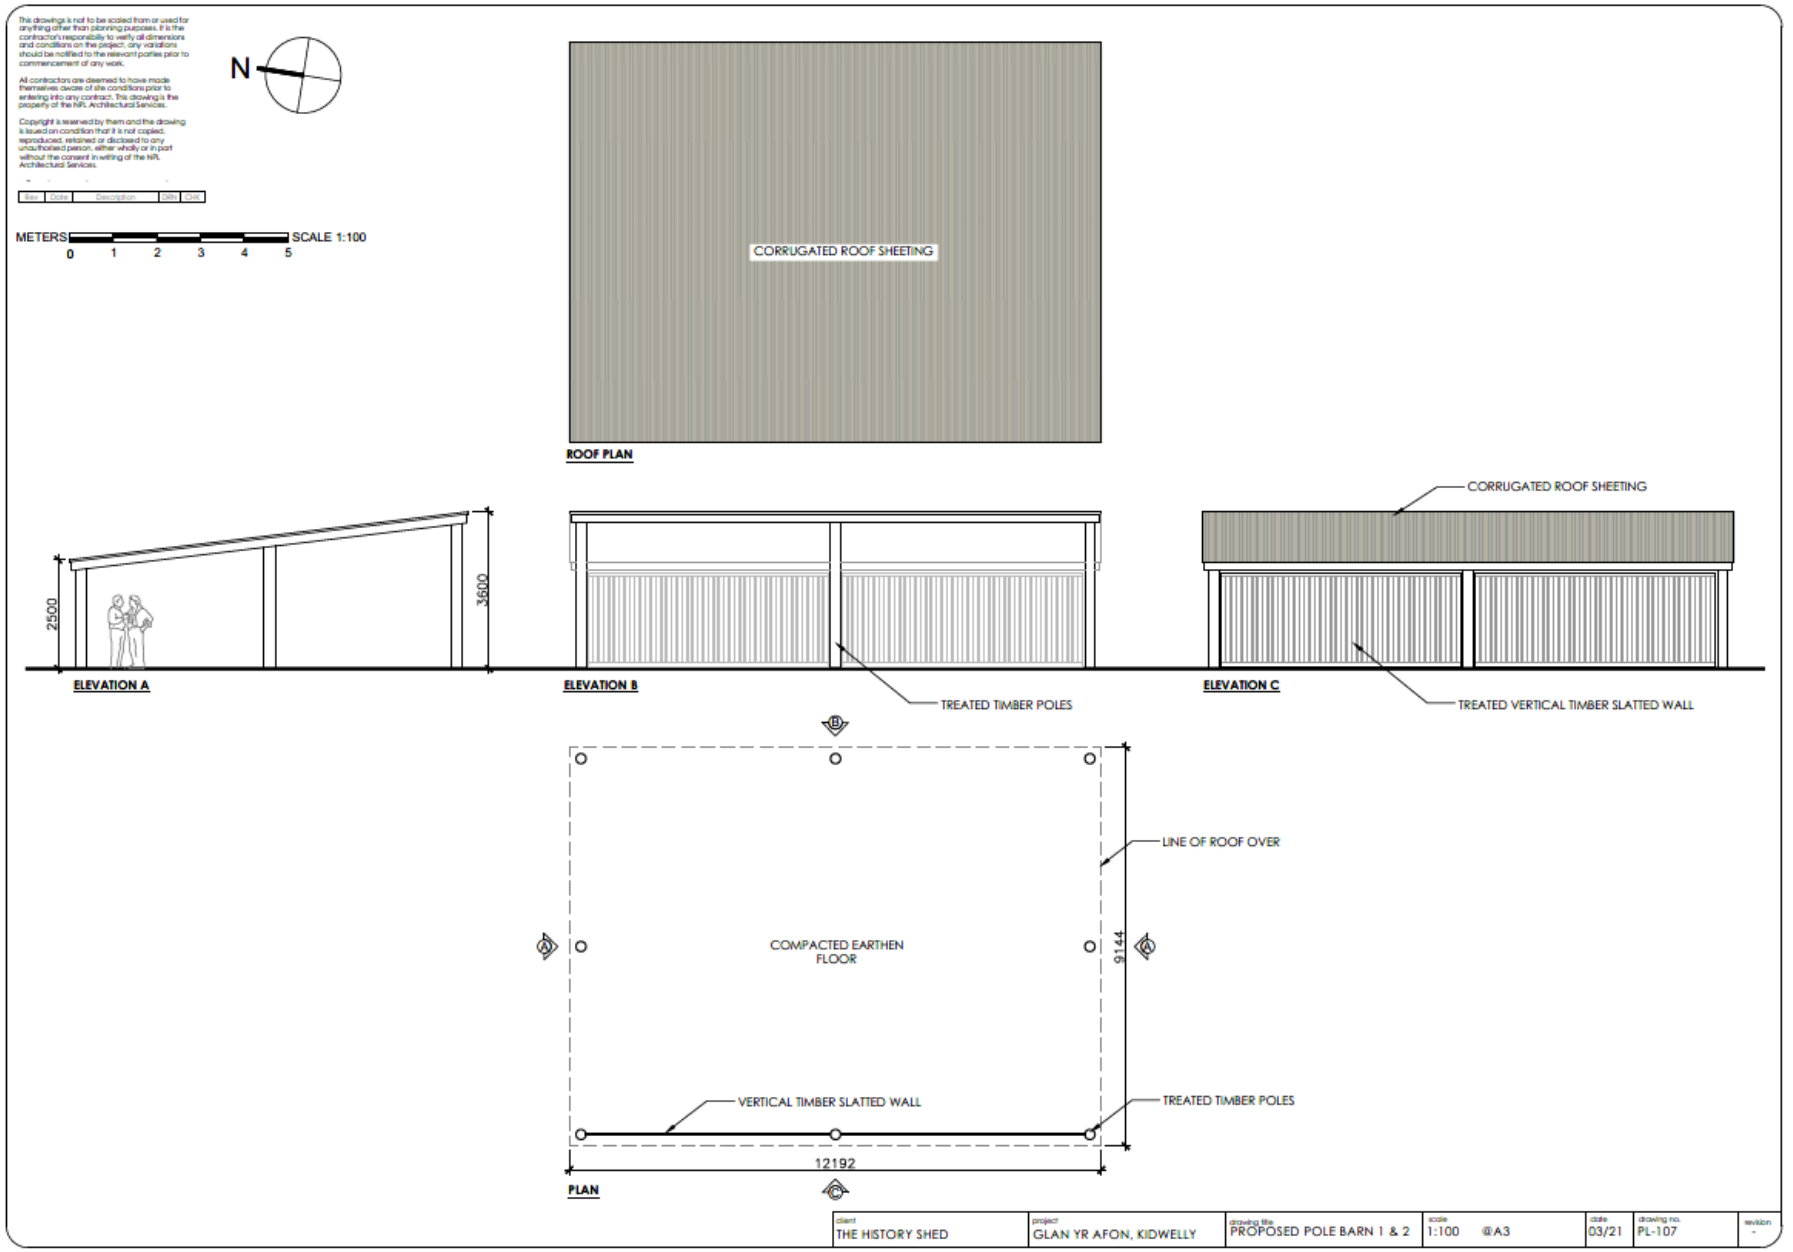
This drawing is not to be scaled from or used for anything other than planning purposes. It is the contractor's responsibility to verify all dimensions and conditions on the project, any variations should be notified to the relevant parties prior to commencement of any work.
All contractors are deemed to have made themselves aware of site conditions prior to entering into any contract. This drawing is the property of the NPL Architectural Services.
Copyright is reserved by them and the drawing is issued on condition that it is not copied, reproduced, retained or disclosed to any unauthorised person, either wholly or in part without the consent in writing of the NPL Architectural Services.
Rev Date Description Dr'n Chk
N
METERS 0 1 2 3 4 5 SCALE 1:100
CORRUGATED ROOF SHEETING
ROOF PLAN
2500
3600
ELEVATION A
ELEVATION B
TREATED TIMBER POLES
CORRUGATED ROOF SHEETING
ELEVATION C
TREATED VERTICAL TIMBER SLATTED WALL
LINE OF ROOF OVER
COMPACTED EARTHEN FLOOR
9144
VERTICAL TIMBER SLATTED WALL
TREATED TIMBER POLES
12192
PLAN
client THE HISTORY SHED
project GLAN YR AFON, KIDWELLY
drawing title PROPOSED POLE BARN 1 & 2
scale 1:100 @A3
date 03/21
drawing no. PL-107
revision -

PL/02491

PROPOSED SITE BIRDS EYE VIEW

ENTRANCE STEPS AND RAMP FROM CARPARK LEVEL

MAIN EXHIBITION APPROACH / MEETING POINT

client	project	drawing title	scale		date	drawing no.	revision
THE HISTORY SHED	GLAN YR AFON, KIDWELLY	VISUALS 2	NTS	@A3	03/21	PL- 113	-

PL/02491

PROPOSED SITE BIRDS EYE VIEW

OPEN POLE BARN VIEW

VIEW OF TEMPORARY EXHIBITION STRUCTURES

client	project	drawing title	scale		date	drawing no.	revision
THE HISTORY SHED	GLAN YR AFON, KIDWELLY	VISUALS 3	NTS	@A3	03/21	PL-114	-

PL/02491

PROPOSED SITE BIRDS EYE VIEW

client: THE HISTORY SHED	project: GLAN YR AFON, KIDWELLY	drawing title: VISUALS 4	scale: NTS @A3	date: 03/21	drawing no: PL-115	revision: -

PL/02491

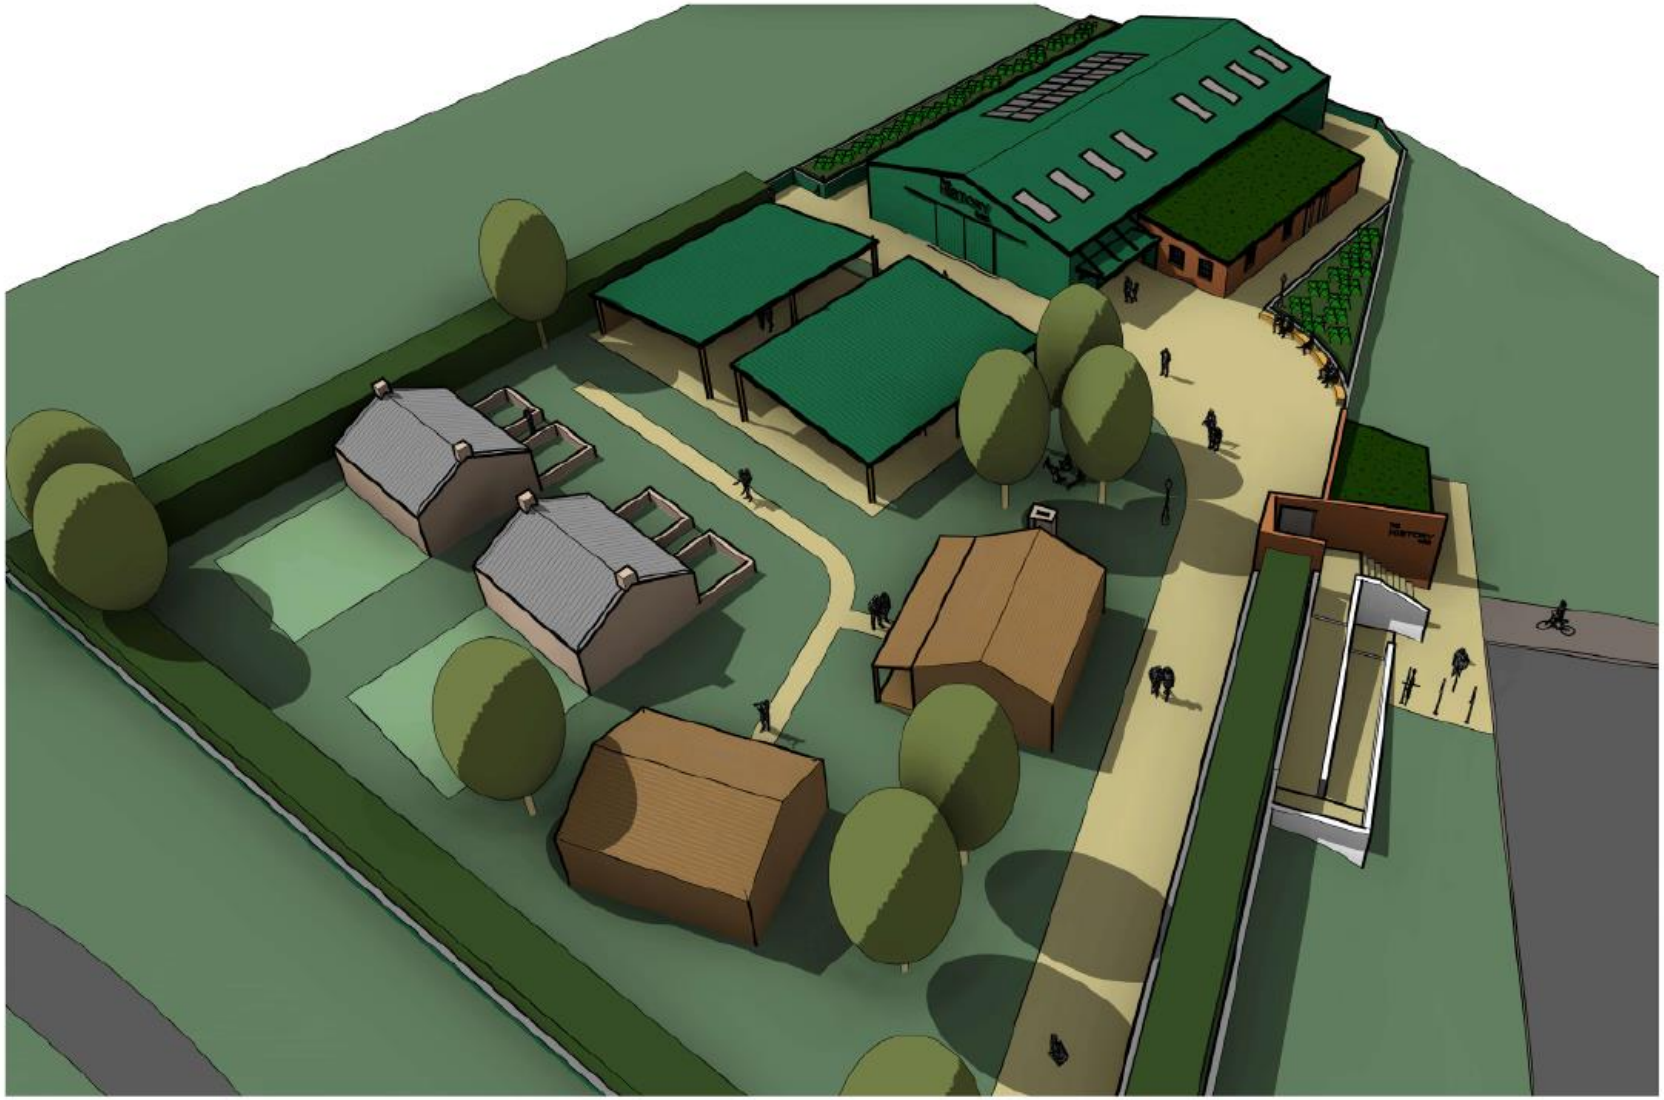

PROPOSED SITE BIRDS EYE VIEW

THE HISTORY SHED	GLAN YR AFON, KIDWELLY	VISUALS 1	NTS	@A3	03/21	PL-112

PL/02491

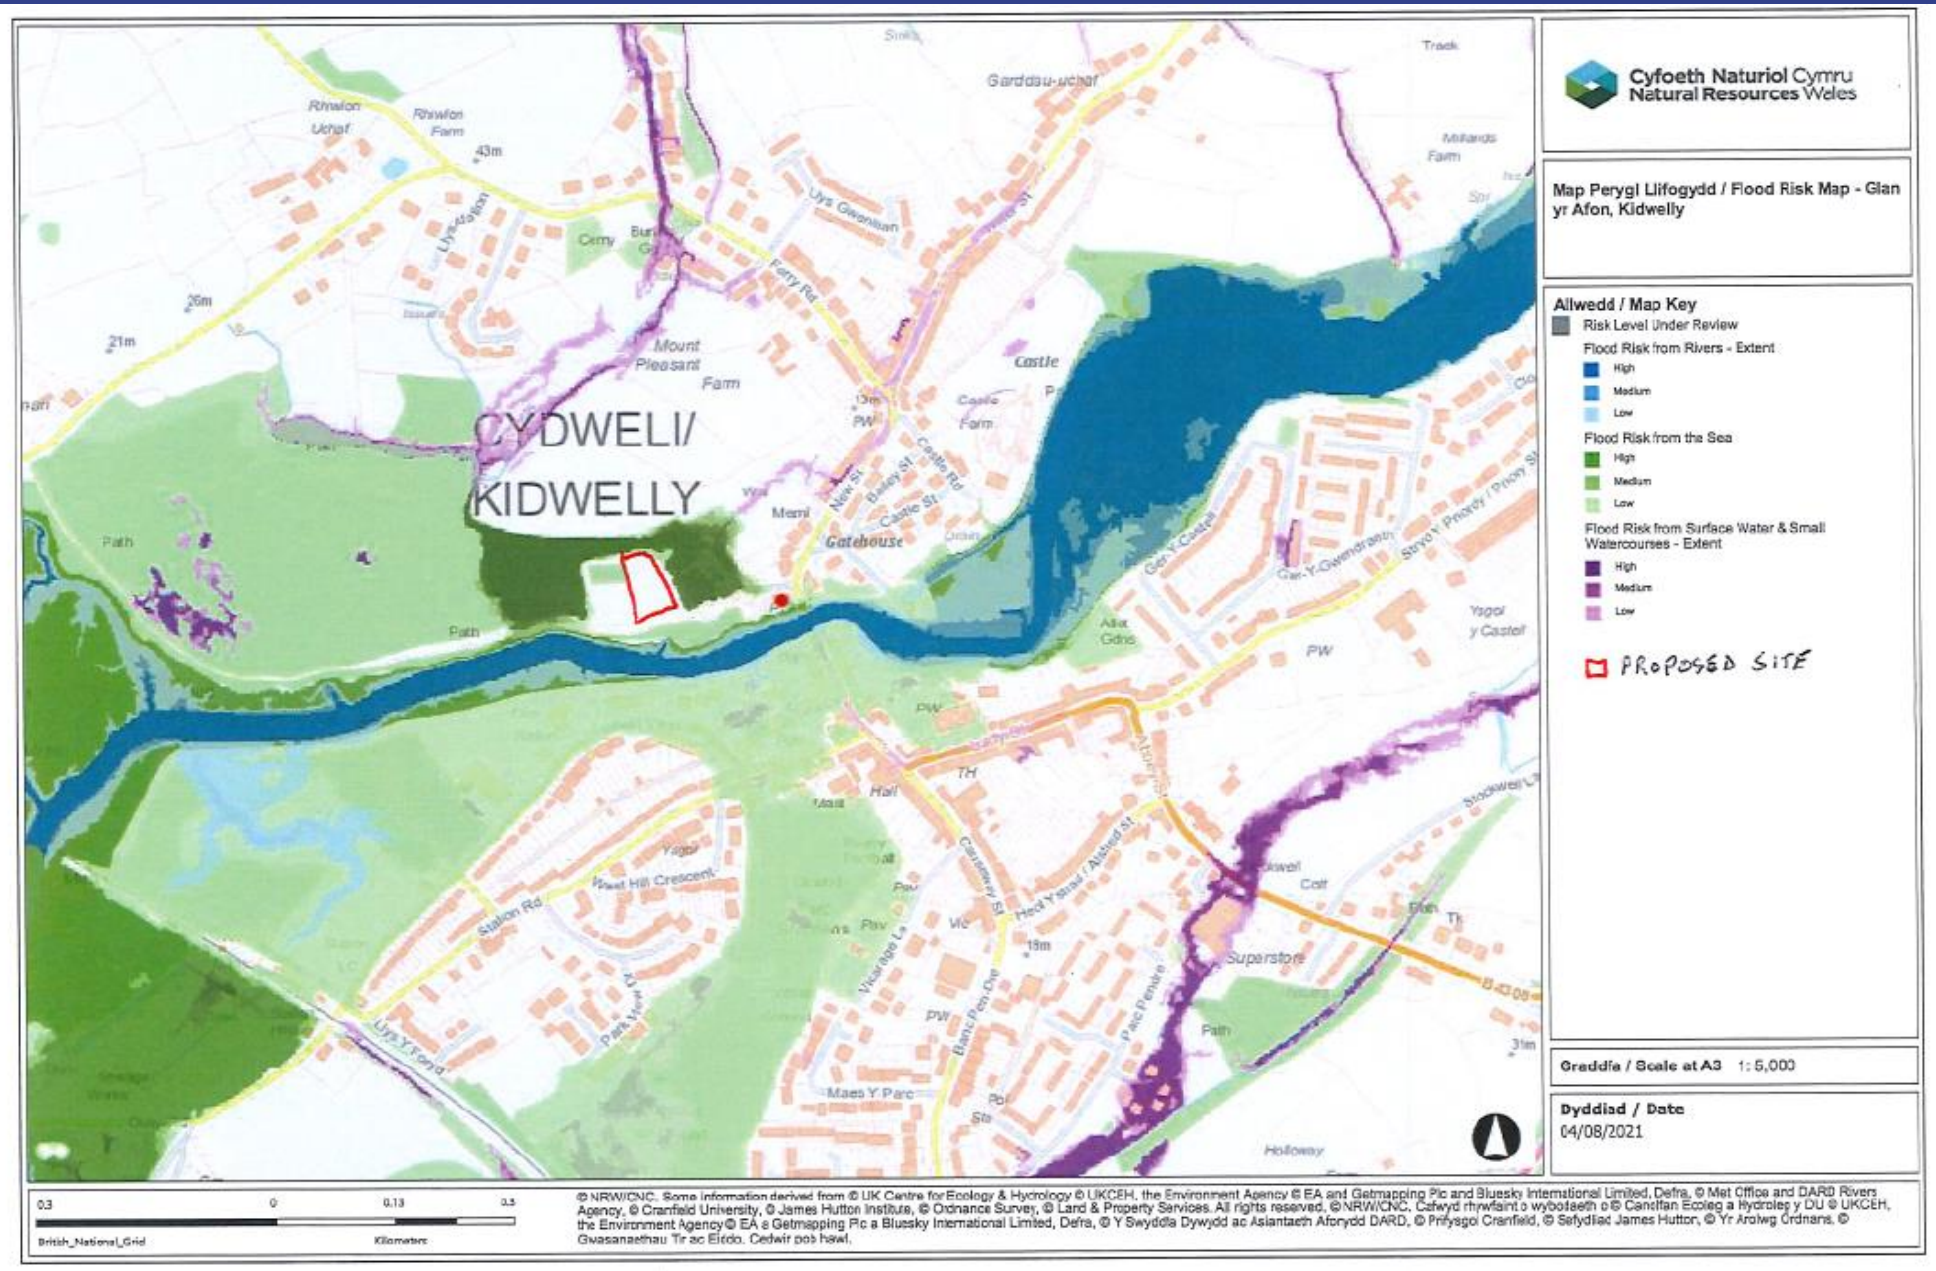
CYDWELI/
KIDWELLY
Cyfoeth Naturiol Cymru
Natural Resources Wales
Map Perygl Llifogydd / Flood Risk Map - Glan yr Afon, Kidwelly
Allwedd / Map Key
Risk Level Under Review
Flood Risk from Rivers - Extent
High
Medium
Low
Flood Risk from the Sea
High
Medium
Low
Flood Risk from Surface Water & Small Watercourses - Extent
High
Medium
Low
PROPOSED SITE
Graddfa / Scale at A3 1:5,000
Dyddiad / Date
04/08/2021
British_National_Grid
Kilometers
© NRW/CNC. Some information derived from © UK Centre for Ecology & Hydrology © UKCEH, the Environment Agency © EA and Getmapping Plc and Bluesky International Limited, Defra, © Met Office and DARD Rivers Agency, © Cranfield University, © James Hutton Institute, © Ordnance Survey, © Land & Property Services. All rights reserved. © NRW/CNC. Cafwyd rhywfaint o wybodaeth o © Canolfan Ecoleg a Hydroleg y DU © UKCEH, the Environment Agency © EA a Getmapping Plc a Bluesky International Limited, Defra, © Y Swyddfa Dywydd ac Asiantaeth Aforydd DARD, © Prifysgol Cranfield, © Sefydliad James Hutton, © Yr Arolwg Ordnans. © Gwasanaethau Tir ac Eiddo. Cedwir pob hawl.

PL/02491

PL/02491

PL/02491

PL/02491

PL/02491

PL/02491

PL/02491

PL/02491

PL/02491- View From Gatehouse

PL/02491 – View From Kidwelly Castle Frontage

PL/02491 – View from Gatehouse to Castle

PL/04147

Zoe Baxter

Lle a Chynaliadwyedd - Y Gwasanaethau Cynllunio
Place and Sustainability - Planning Services

Adran Yr Amgylchedd - Environment Department

Cyngor **Sir Gâr**
Carmarthenshire
County Council

PL/04147

BEECH GROVE
GERYCOED
SCHOOL ROAD
PENLLECH
Pwll (CP) School
The Pines
Trevethin
Ceiri Goleu
Woodlands
Ocean View
Pantwyn
Ten-y-Graig
Caldy View
Bryndir
The Outlook
The Shed
ESS
Pentlech Cottage
Church
Craig y Nos
Ubanus Chapel
ELGIN ROAD
LB
Chapel Bethlehem
Shelter
A 484
Tramway Cottage
Car Park
Recreation Ground
PWLL ROAD
Dismantled Railway
Dorphwysfa
Community Centre
Primary House
Mgr
Mangata
PH
TCB
MS
El Sub Sta
FB
Track
Path (um)
Pond

PL/04147

PL/04147

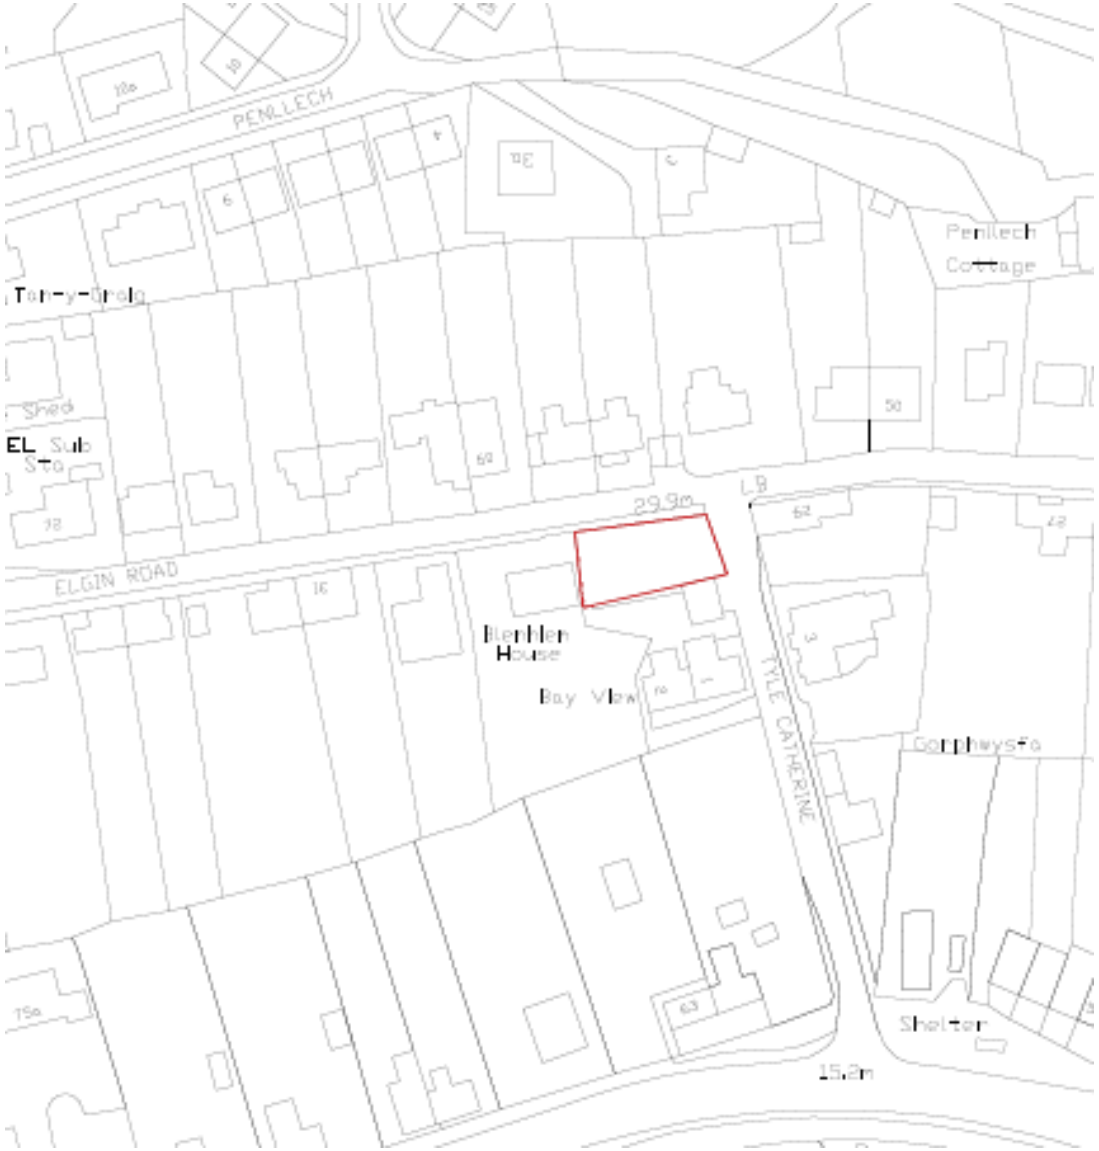

Site Location Plan

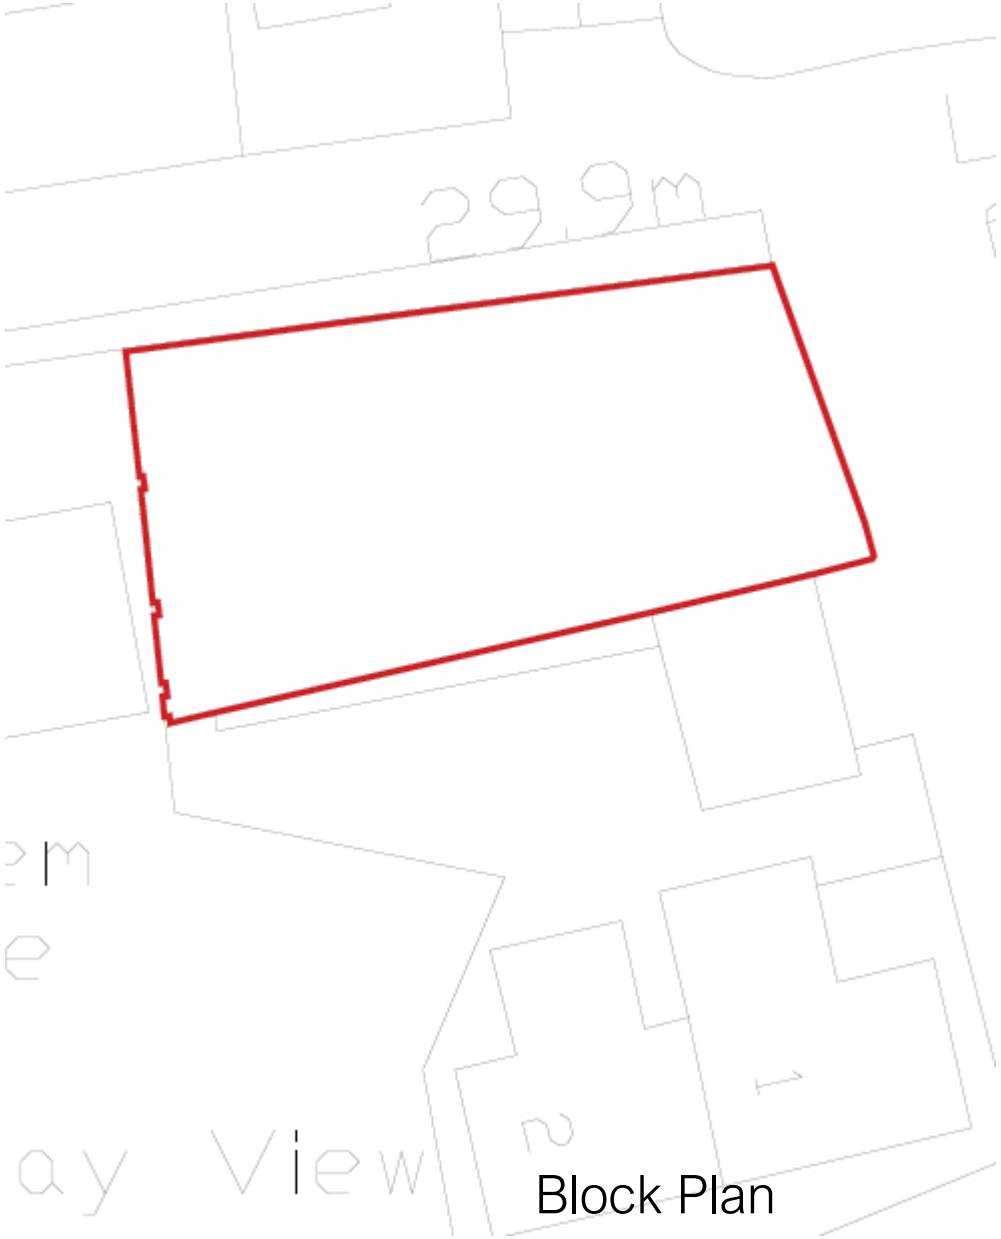

Block Plan

PL/04147

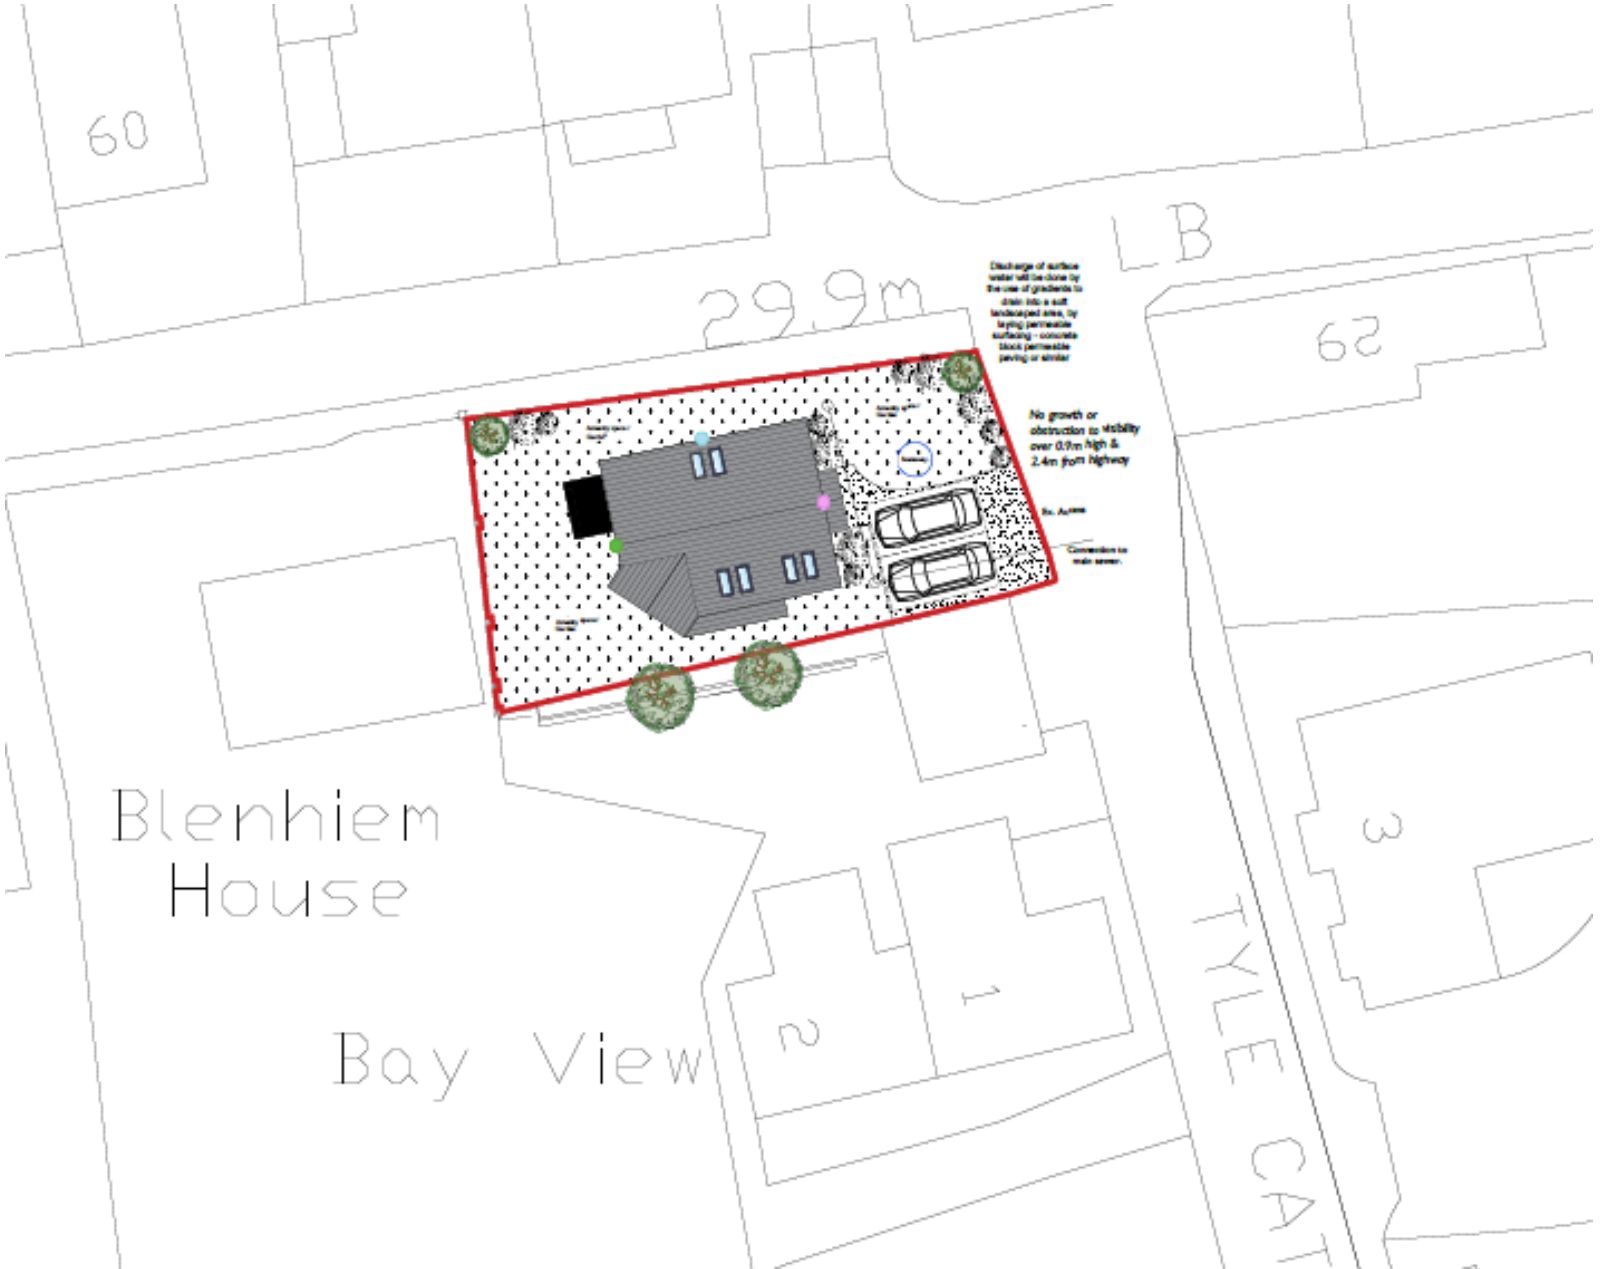

Proposed Site Plan

PL/04147

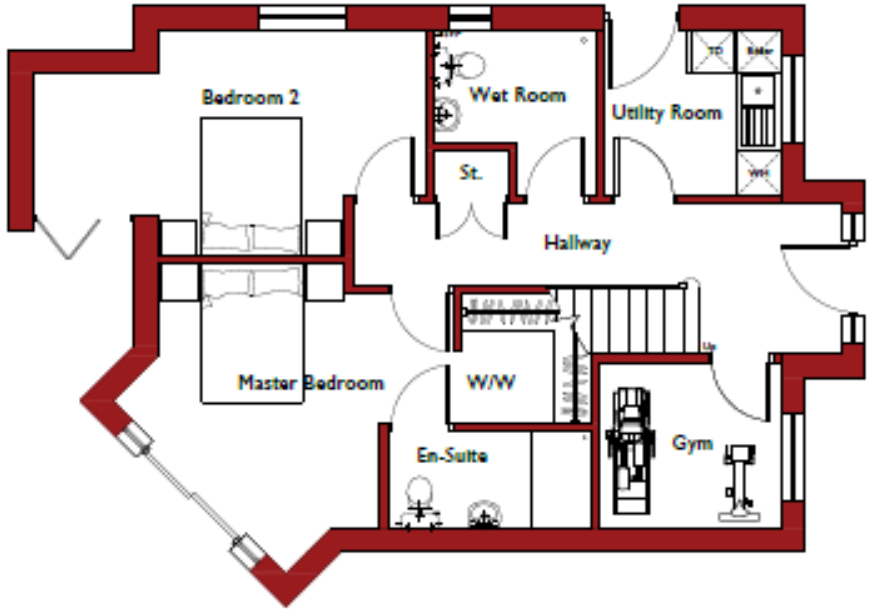

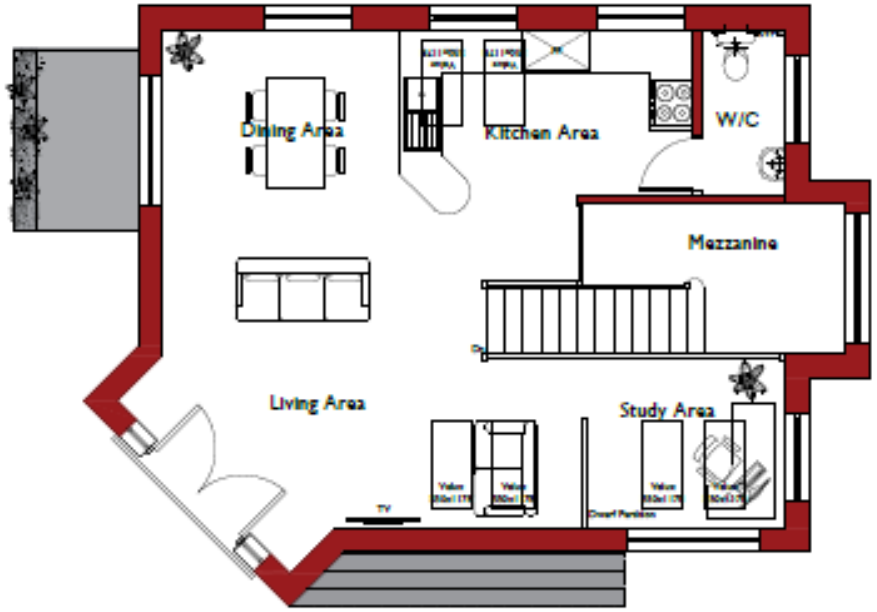

Ground Floor Plan 1:50

Ground Floor Area 60m²

First Floor Plan 1:50

First Floor Area 53m²

Total Area 113m²

PL/04147

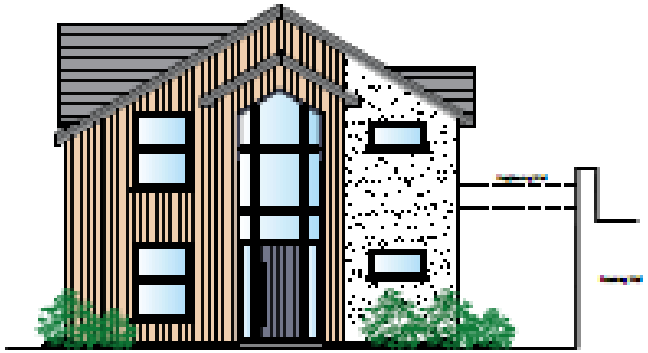

Front Elevation 1:100

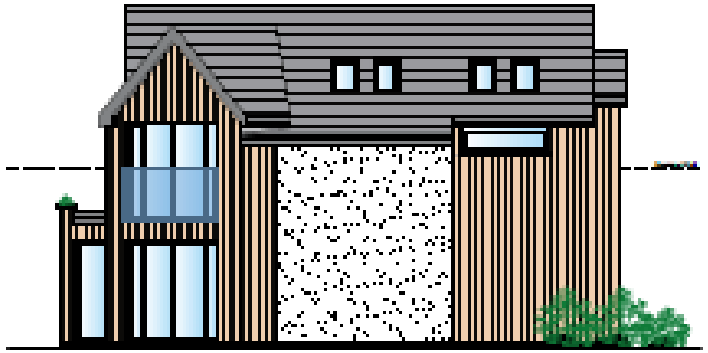

Side Elevation 1:100

Rear Elevation 1:100

Side Elevation 1:100

PL/04147

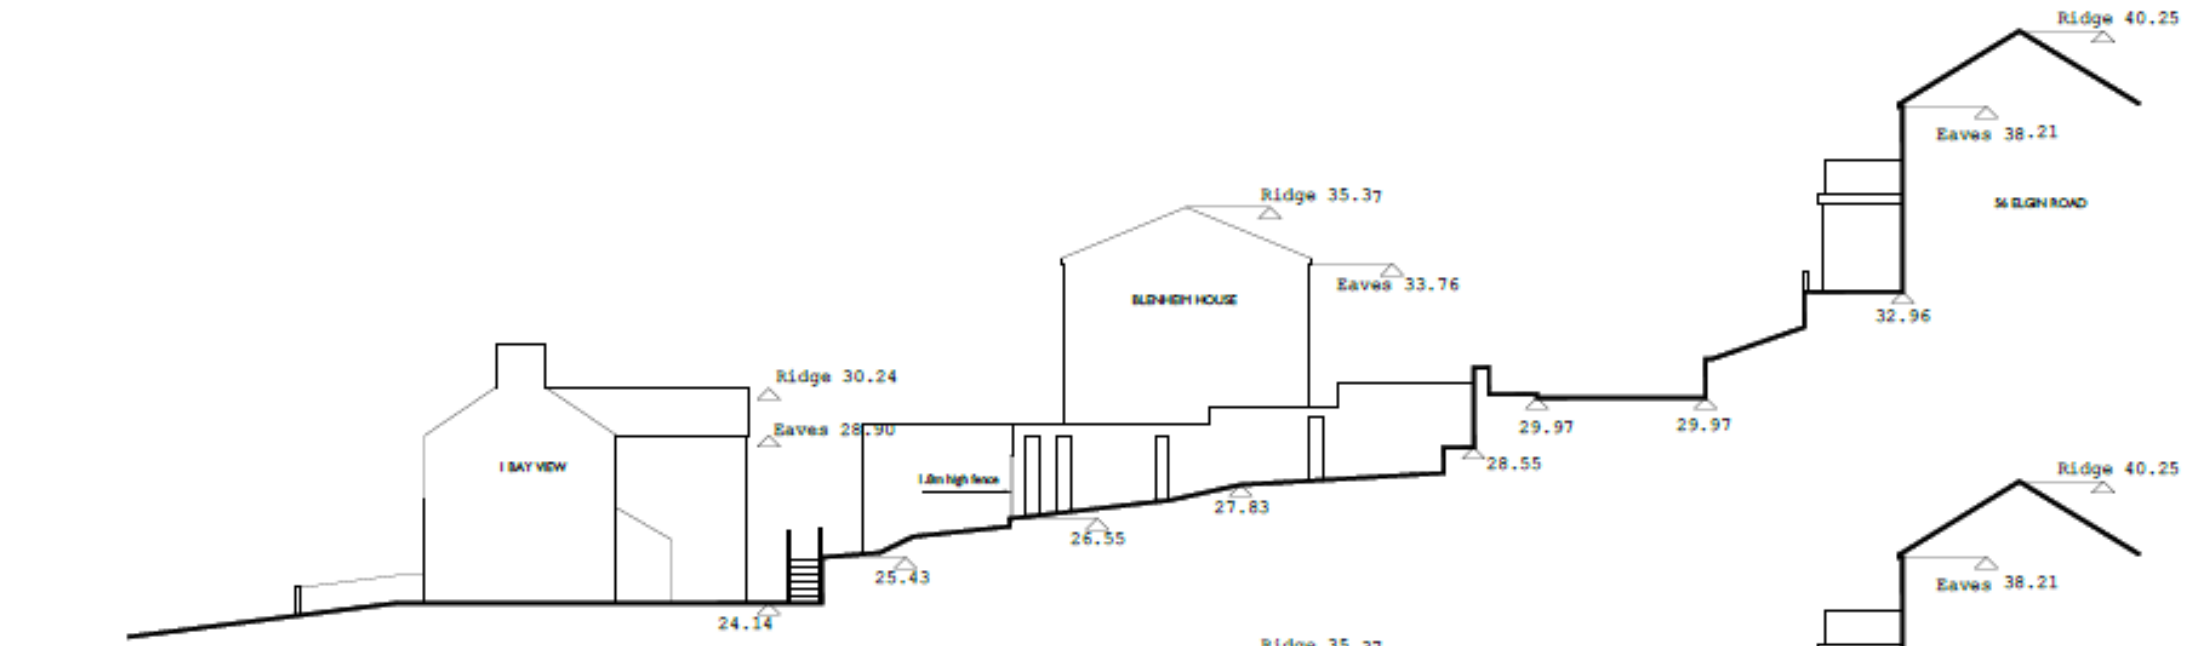

Existing Cross Section 1:100

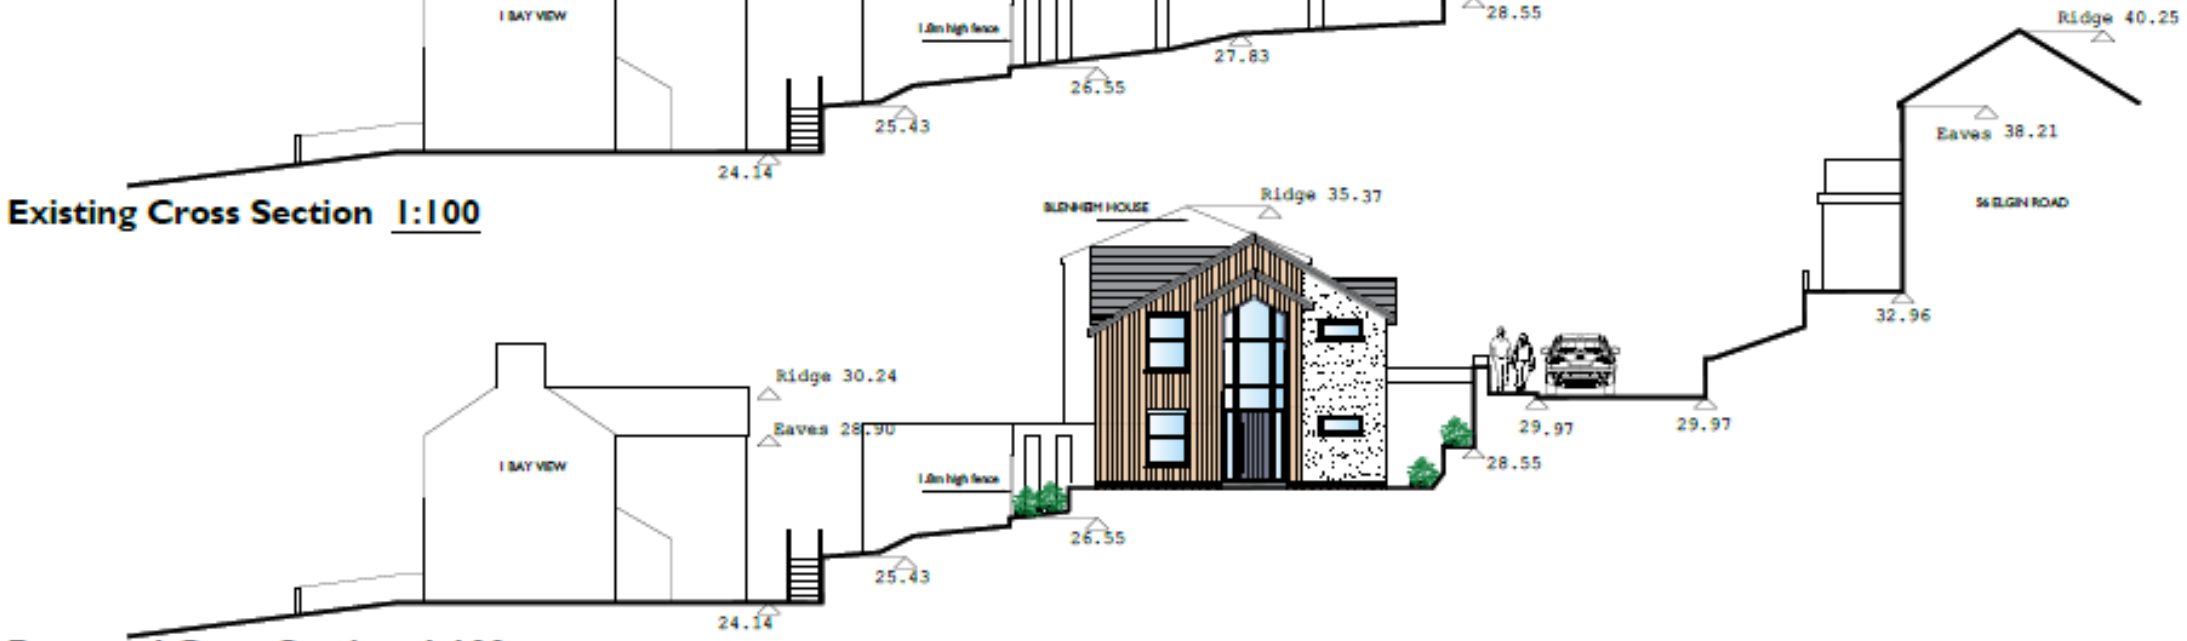

Proposed Cross Section 1:100

PL/04147

Existing Longitudinal Section 1:100

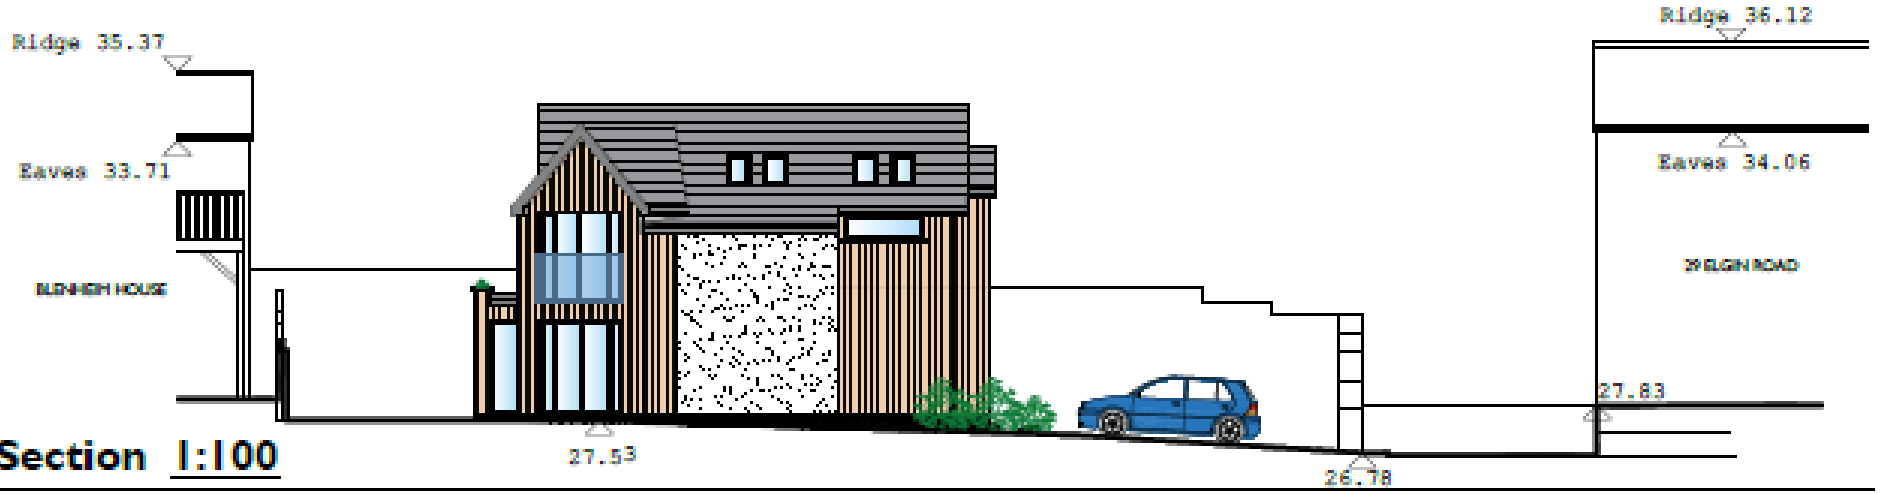

Proposed Longitudinal Section 1:100

PL/04147

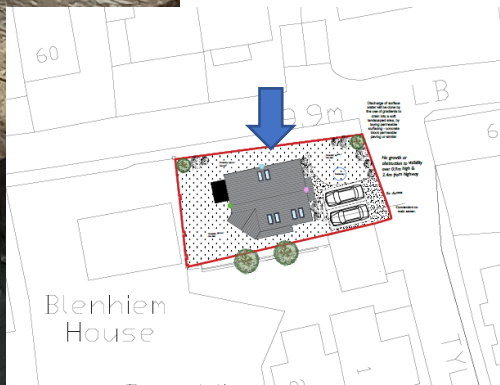

PL/04147

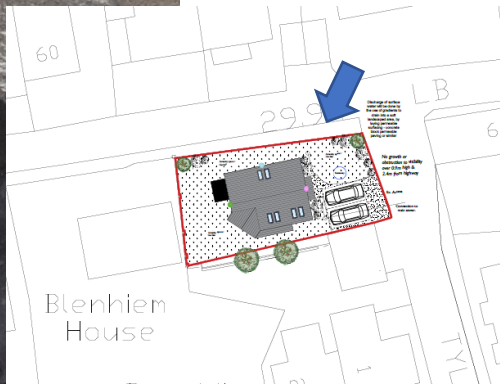

PL/04147

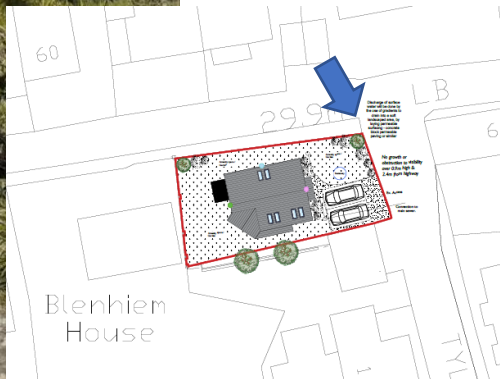

PL/04147

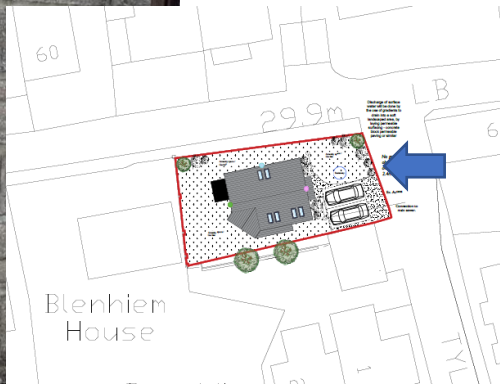

PL/04147

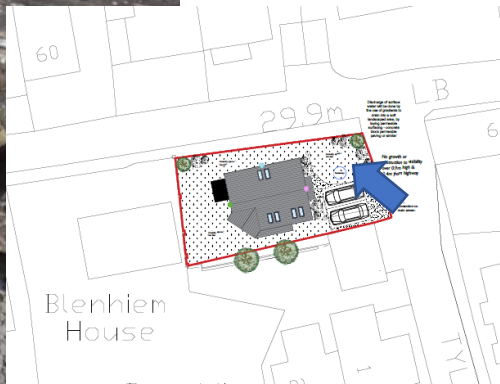

PL/04147

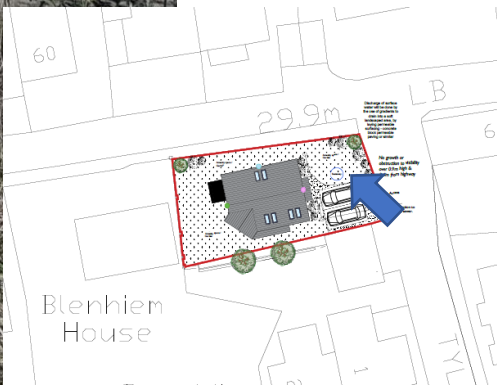

PL/04147

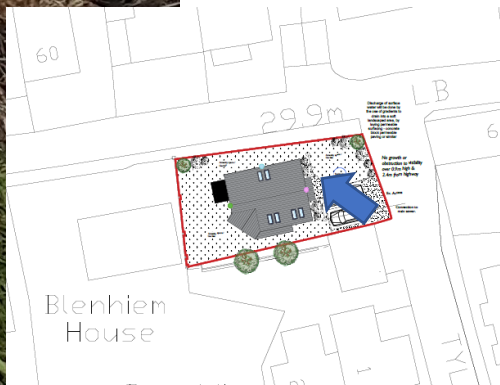

PL/04147

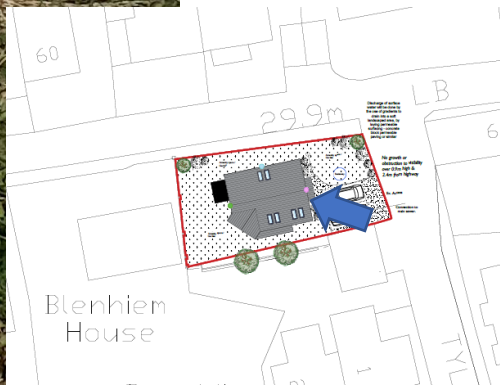

PL/04147

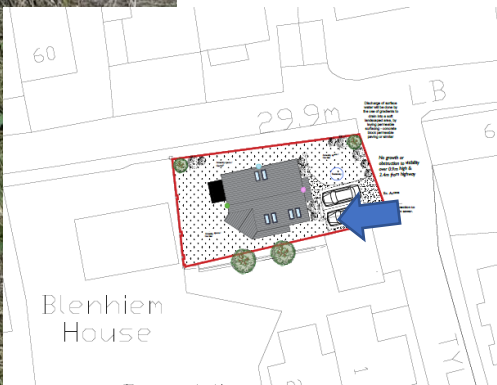

PL/04147

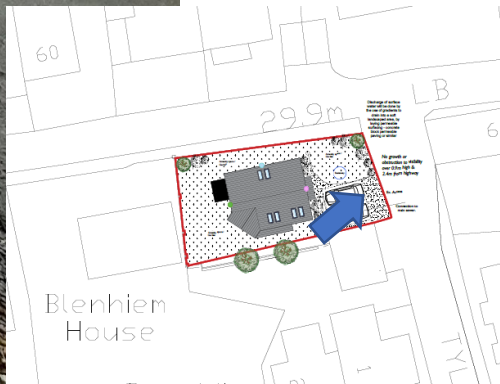

PL/04147

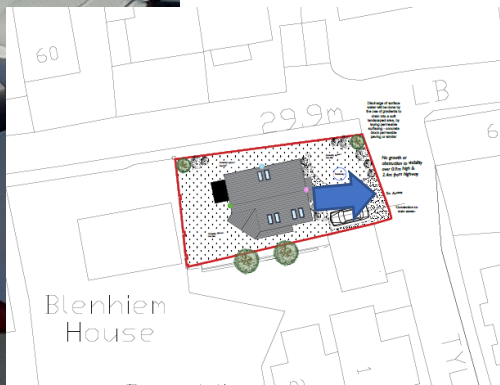

PL/04147

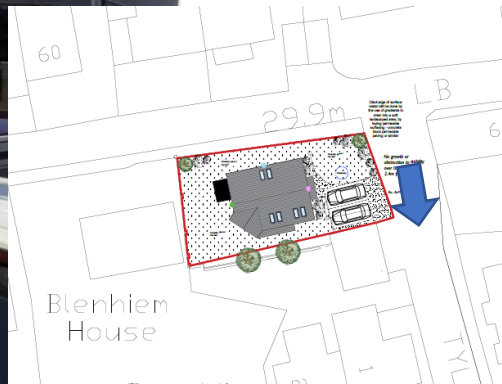

PL/04147

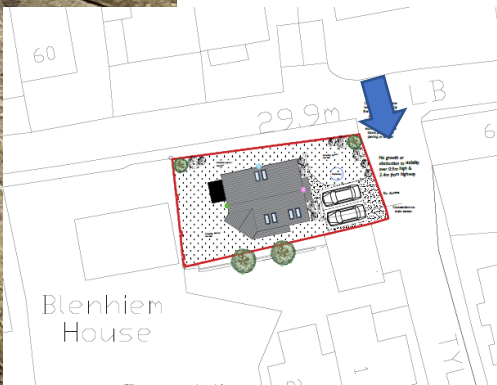

PL/04147

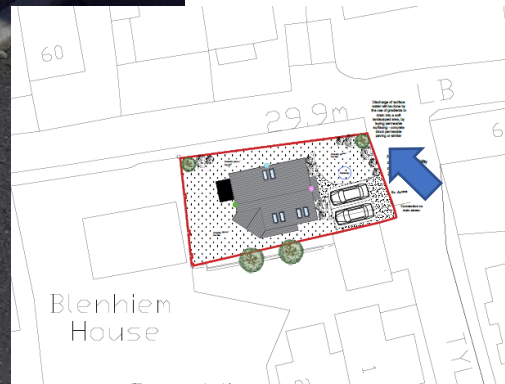

PL/04147

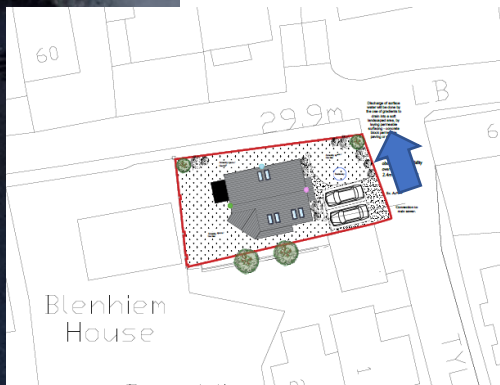

PL/04147

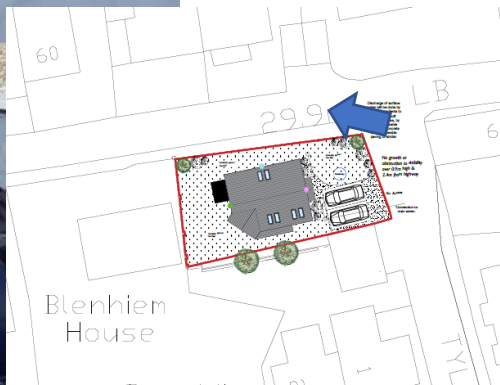

PL/04147

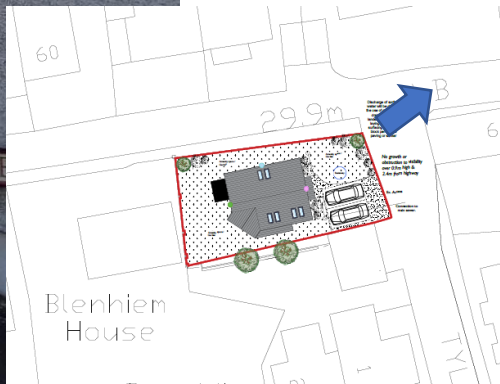

Diolch | Thank you

sirgar.llyw.cymru

carmarthenshire.gov.wales

Cyngor Sir Gâr
Carmarthenshire
County Council