Y PWYLLGOR CYNLLUNIO

24 AWST 2017

RHANBARTH Y DE

PLANNING COMMITTEE

24 AUGUST 2017

AREA SOUTH

Cyngor Sir Gâr Carmarthenshire County Council

A Better Place...Environment

CEISIADAU YR ARGYMHELLIR EU BOD YN CAEL EU CYMERADWYO

APPLICATIONS RECOMMENDED FOR APPROVAL

S/34071

Cyngor Sir Gâr
Carmarthenshire
County Council
A Better Place...Environment

S/34071

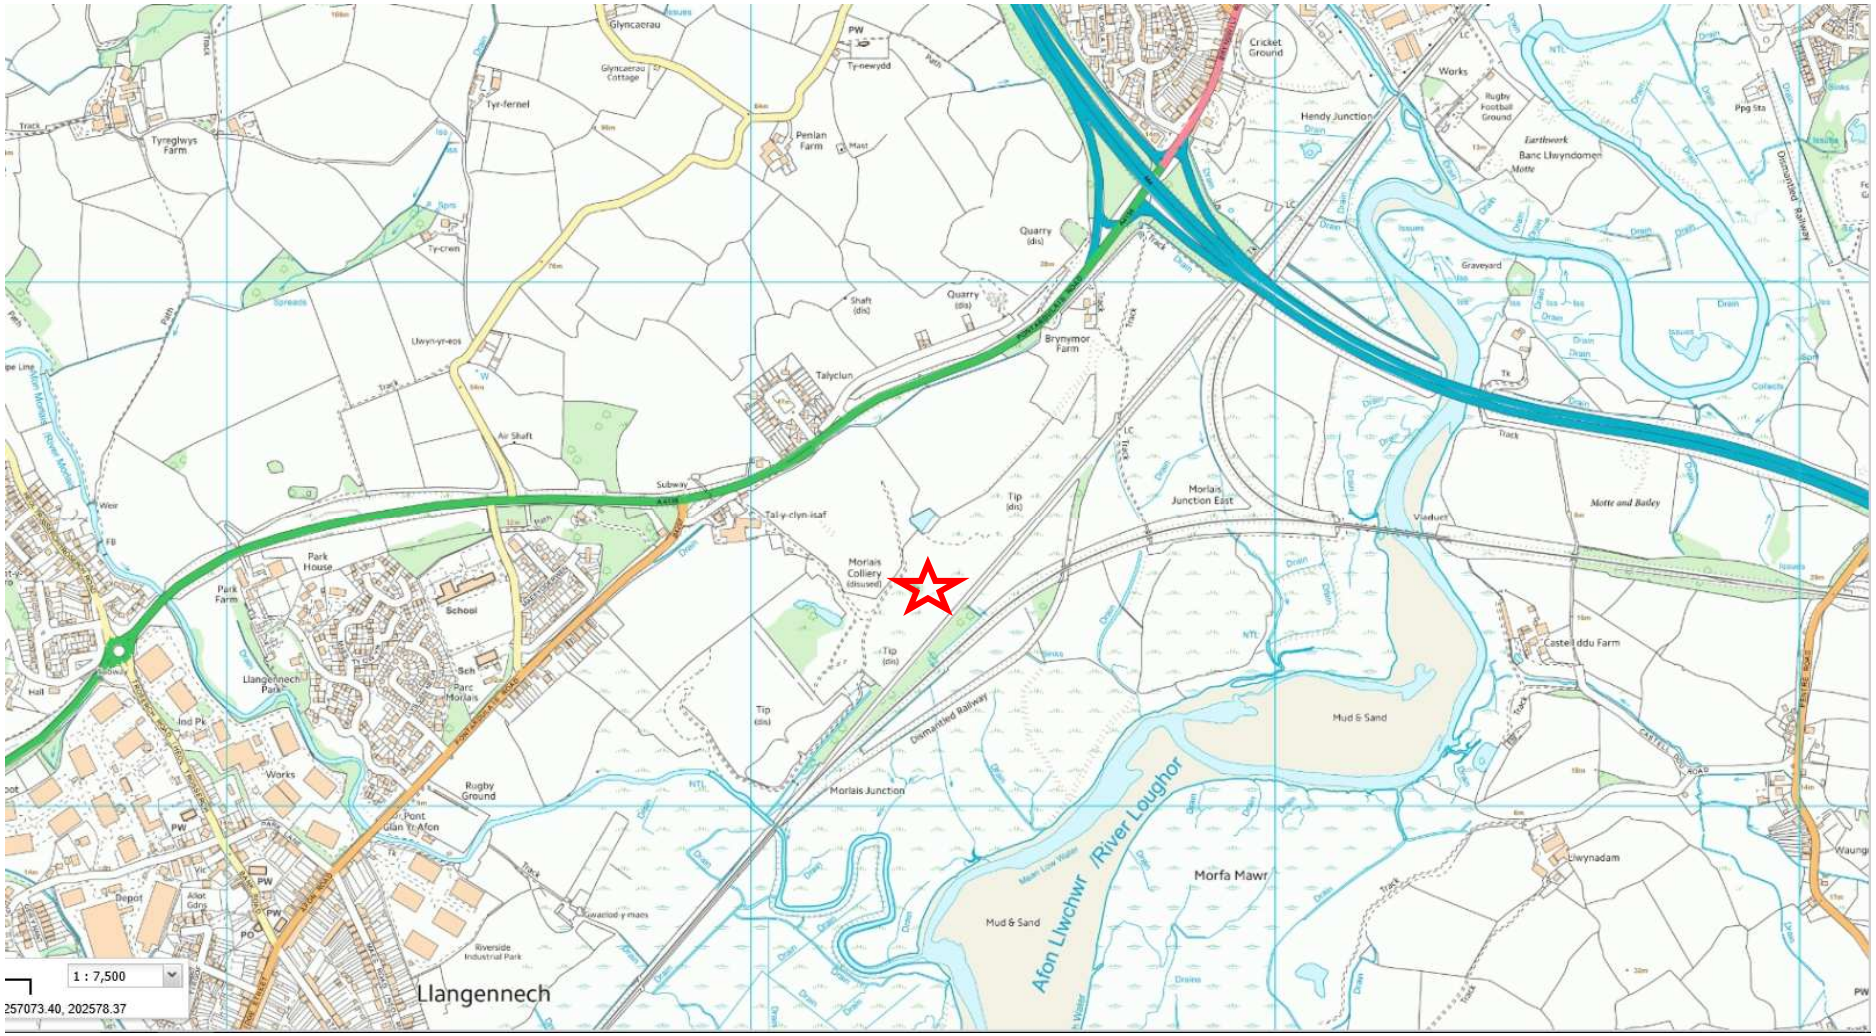
Llangennech
Morfa Mawr
Afon Llwchwr /River Loughor
Morlais Junction
Morlais Junction East
Morlais Colliery (disused)
Brynymor Farm
Talyclun
Tal-y-clyn-isaf
Penlan Farm
Tyr-fernel
Glyncaerau
Tyreghwys Farm
Park House
Park Farm
Llangennech Park
Parc Morlais
Rugby Ground
Riverside Industrial Park
Hendy Junction
Cricket Ground
Castell ddu Farm
Llwynadam
Mud & Sand
Dismantled Railway
1 : 7,500
257073.40, 202578.37

S/34071

S/34071

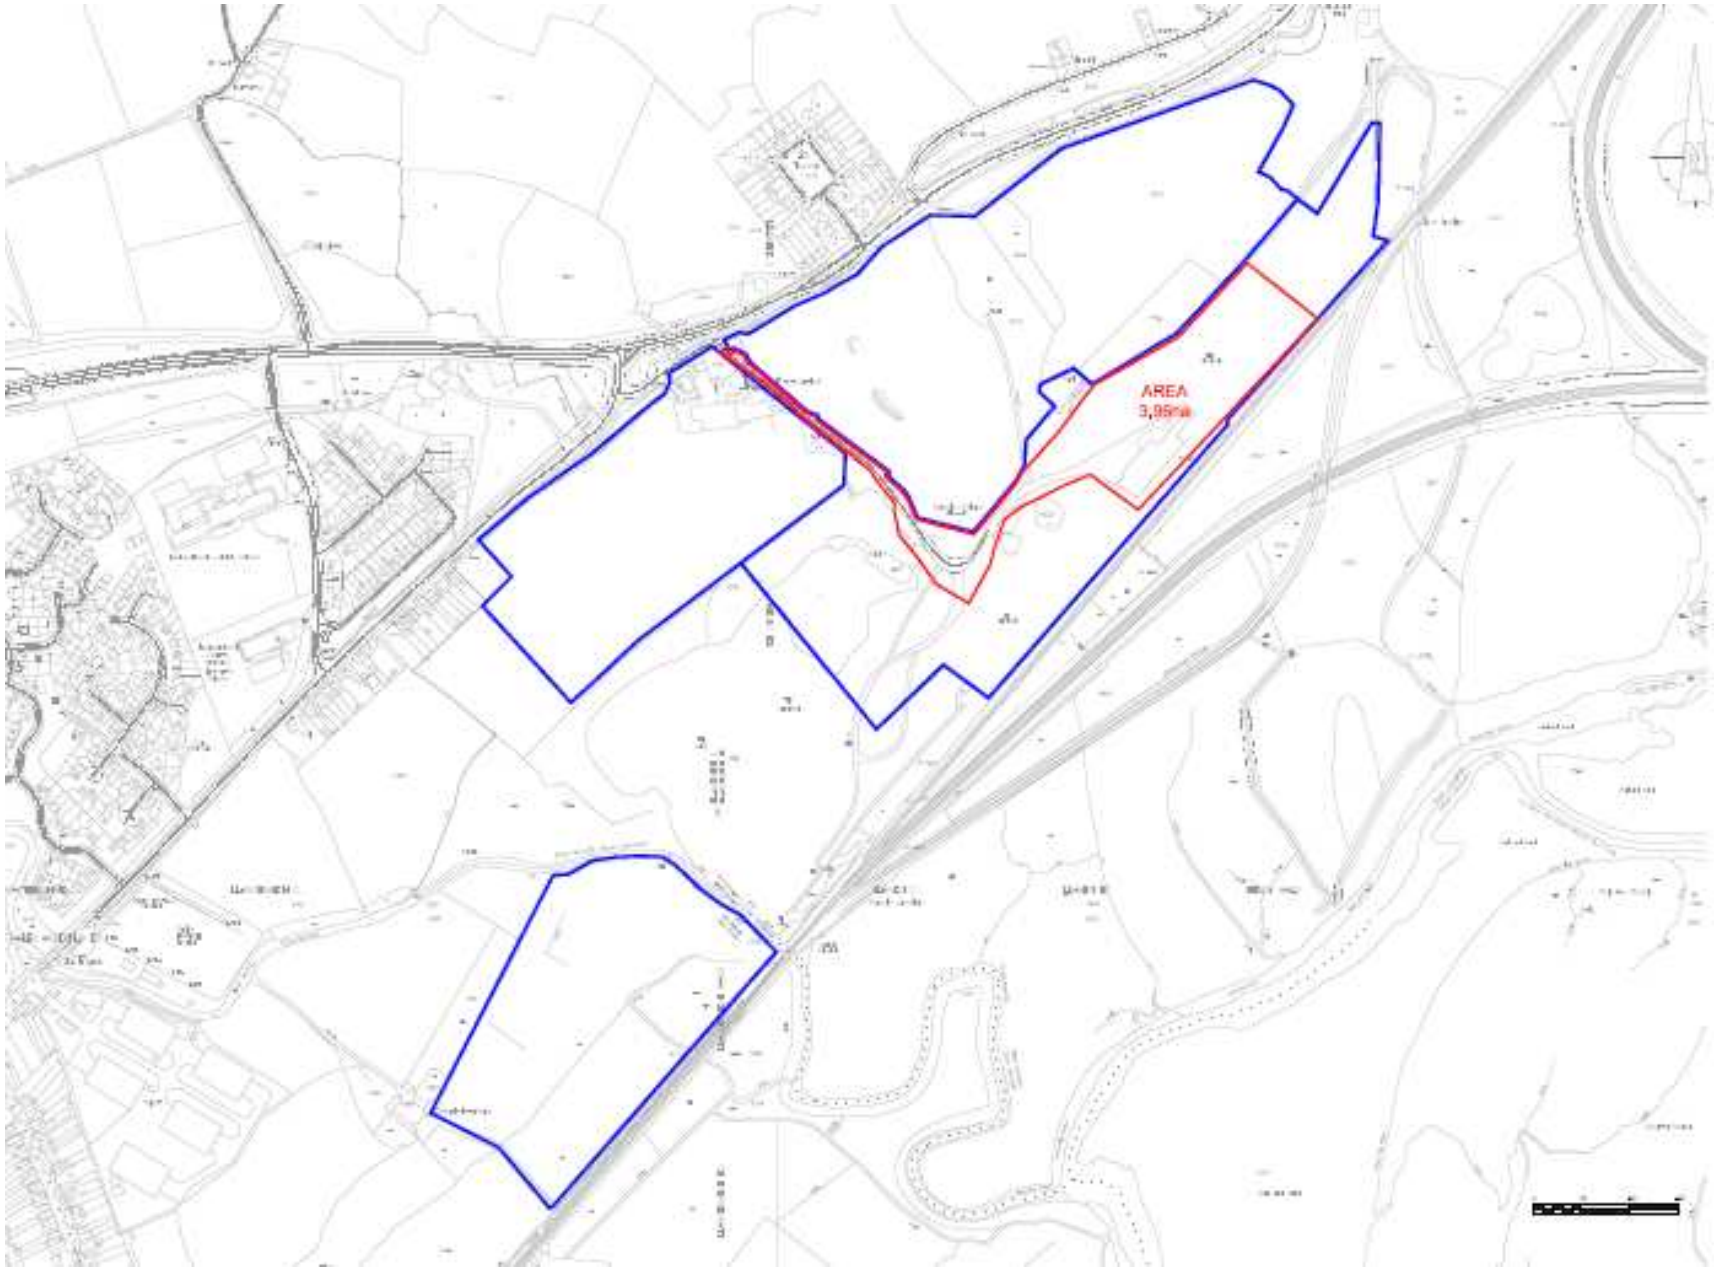

S/34071

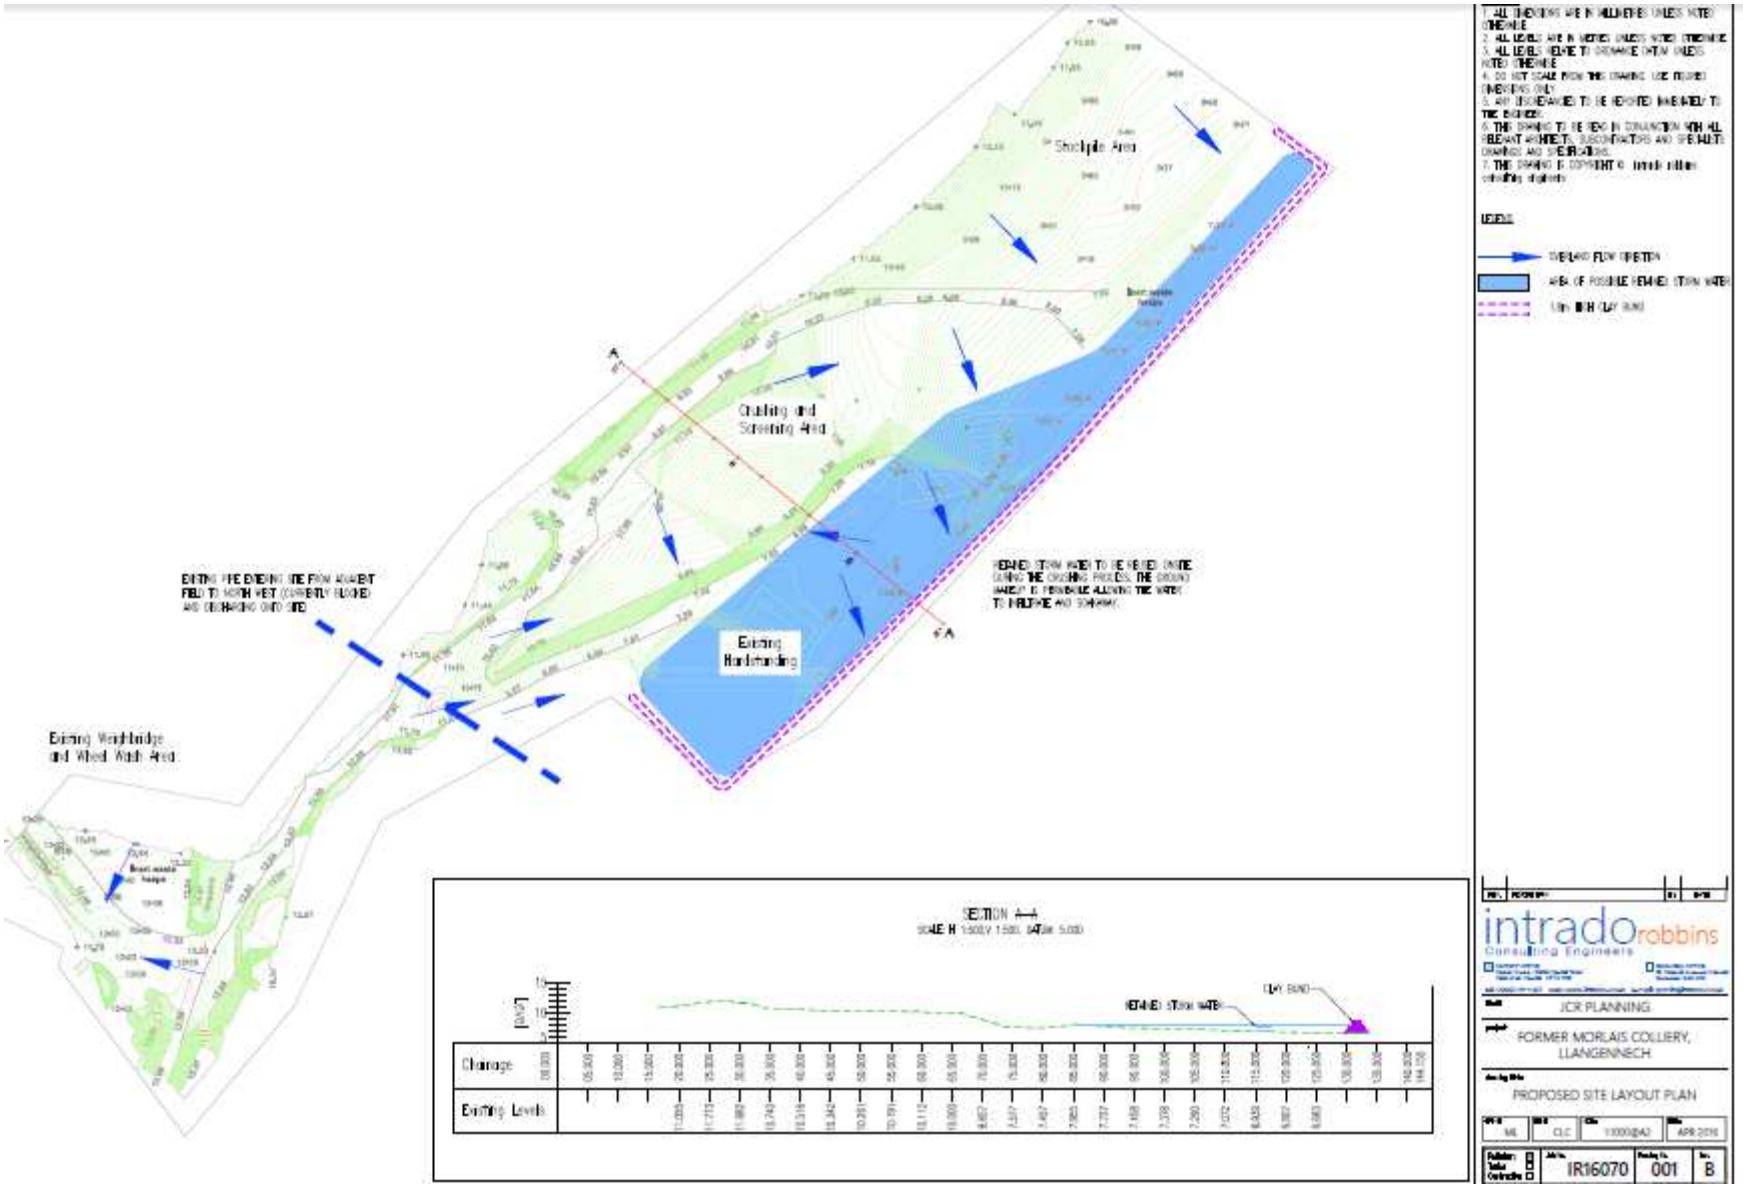
Stockpile Area
Crushing and Screening Area
Existing Hardstanding
Existing Weighbridge and Wheel Wash Area
SECTION A–A
Chainage
Existing Levels
CLAY BUND
JCR PLANNING
FORMER MORLAIS COLLIERY, LLANGENNECH
PROPOSED SITE LAYOUT PLAN
IR16070
001
B

S/34071

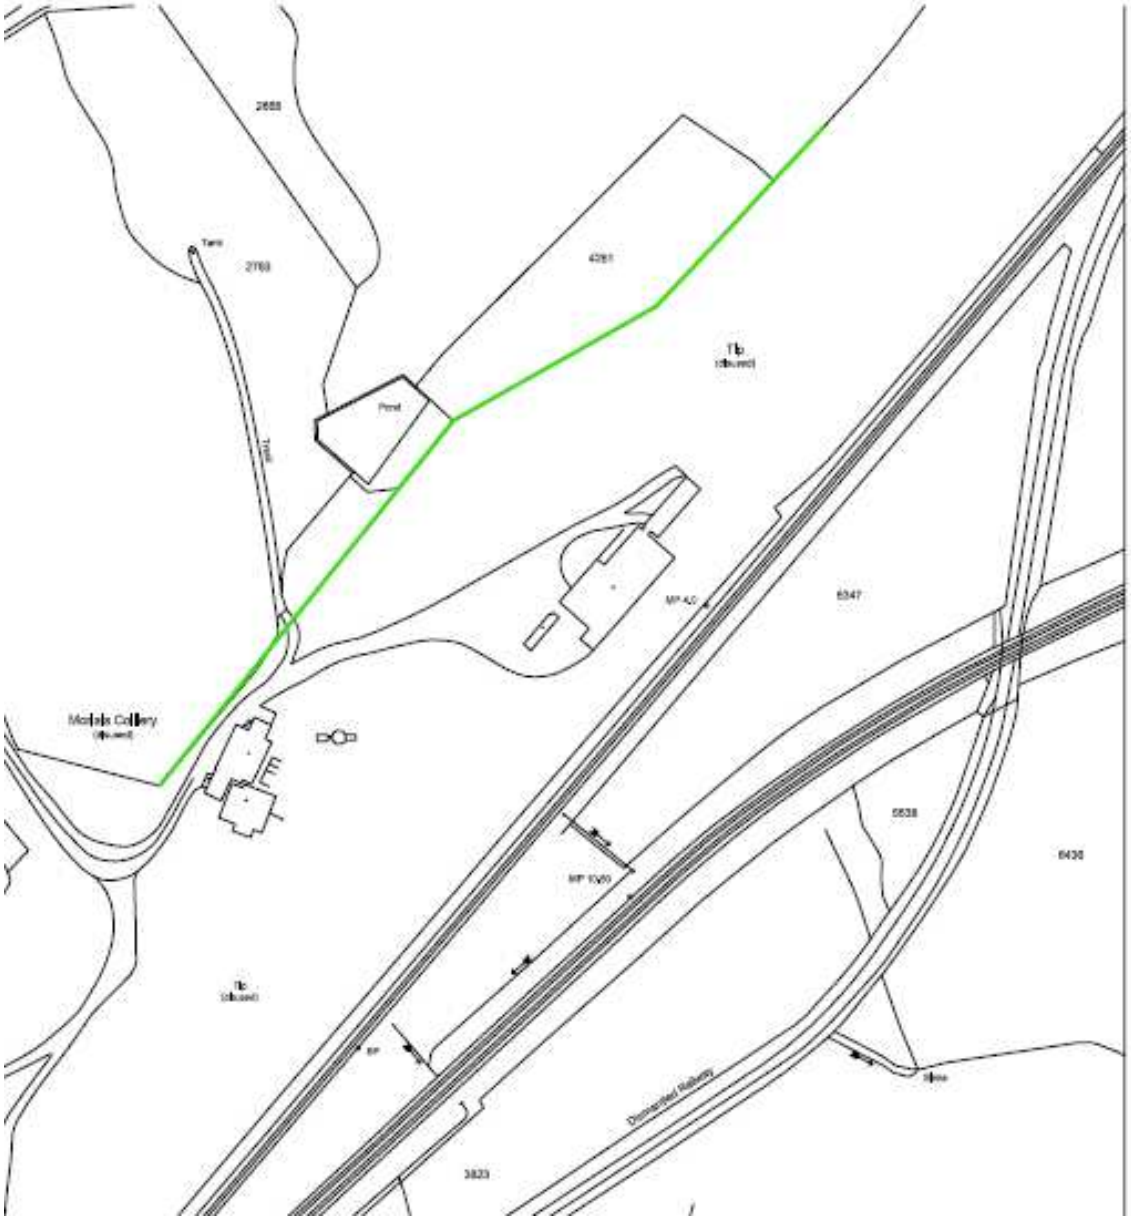

EXISTING HEDGEROW ALONG NORTH-WESTERN BOUNDARY OF SITE REQUIRES JUDICIOUS MANAGEMENT AND RENOVATION INCLUDING "GAPPING-UP", COPPICING, LAYING AND DEAD WOOD REMOVAL.

DOMINANT SPECIES - CRATAEGUS MONOGYNA

NATIVE HEDGEROW GAPPING UP
- DOUBLE STAGGERED ROW

PLANTS OF NATIVE SPECIES SHOULD BE SMALL BUSHY HEDGING TRANSPLANTS (450MM - 800MM) PLANTED 250MM APART - AND IN A DOUBLE-STAGGERED ROW - 300MM APART (APPROX. 9 NO PLANTS PER METRE)

PLANTS TO BE NOTCH PLANTED INTO EXISTING GROUND AND WATERED

MULCH THE BASE OF THE HEDGE AFTER PLANTING TO RETAIN MOISTURE AND REDUCE WEED COMPETITION.

PROTECT FROM STOCK WITH FENCING.

ALLOW TO GROW FOR MIN 3 YEARS BEFORE STAGED LAYING

HEDGEROW MIX

CRATAEGUS MONOGYNA (HAWTHORN) TRANSPLANT	85%	BR	1+2,
CORYLUS AVELLANA (HAZEL) 2 , BRANCHED, 4 BREAKS	10%	BR	1 +
ILEX AQUIFOLIUM (HOLLY) LEADER WITH LATERALS	2%	3L	
DOG ROSE (ROSA CANINA) 1, 60 - 80 CM, 3 BREAKS	3%	BR	1 +

HEDGEROW REJUVENATION

LAND AT FORMER MORLAIS COLLIERY, LLANGENNECH

SCALE 1:2000 @ A3
DRAWING NO GEN/JD/163a/00/120 JULY 2018

J C R

S/34071

S/34071

S/34402

S/34402

DYFATTY
NEW STREET
STATION ROAD
GLANMOR TERRACE
SUNNYSIDE TERRACE
SILVER TERRACE
Railway Crossing
Track
Coal Yard
Burry Port
Sewage Works
Football Ground
Sand Workings
Works
Play Area
Pond
1 : 2,500
244652.51, 200496.62

S/34402

S/34402

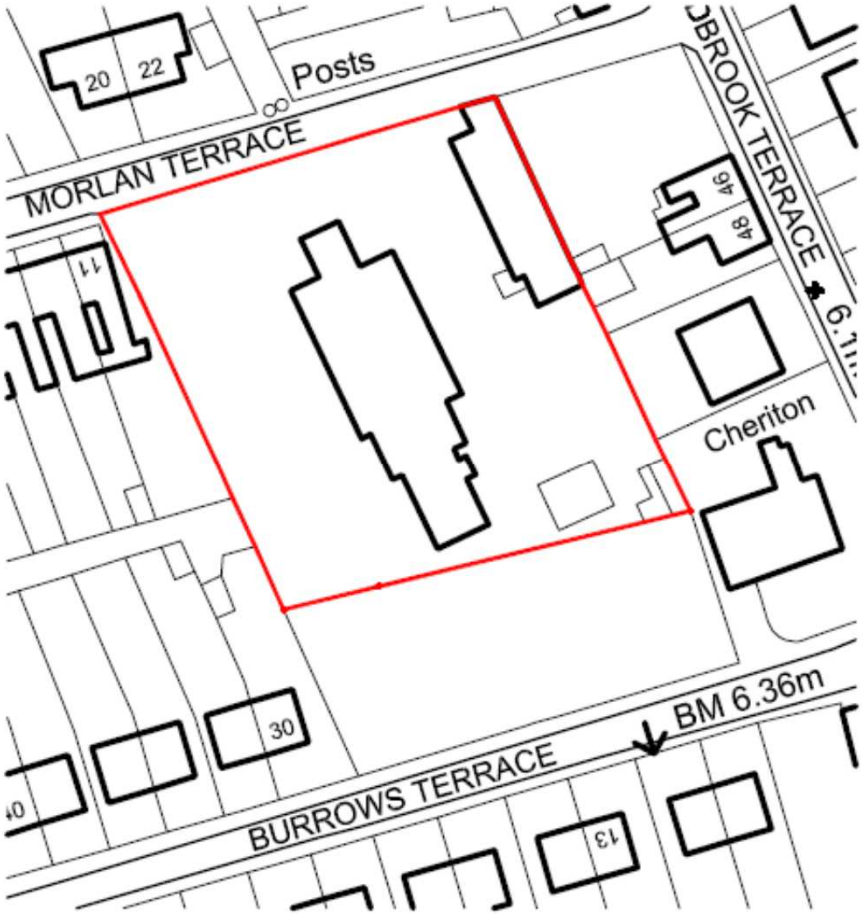
20
22
Posts
MORLAN TERRACE
11
46
48
Cheriton
BURROWS TERRACE
BM 6.36m
30
13

S/34402

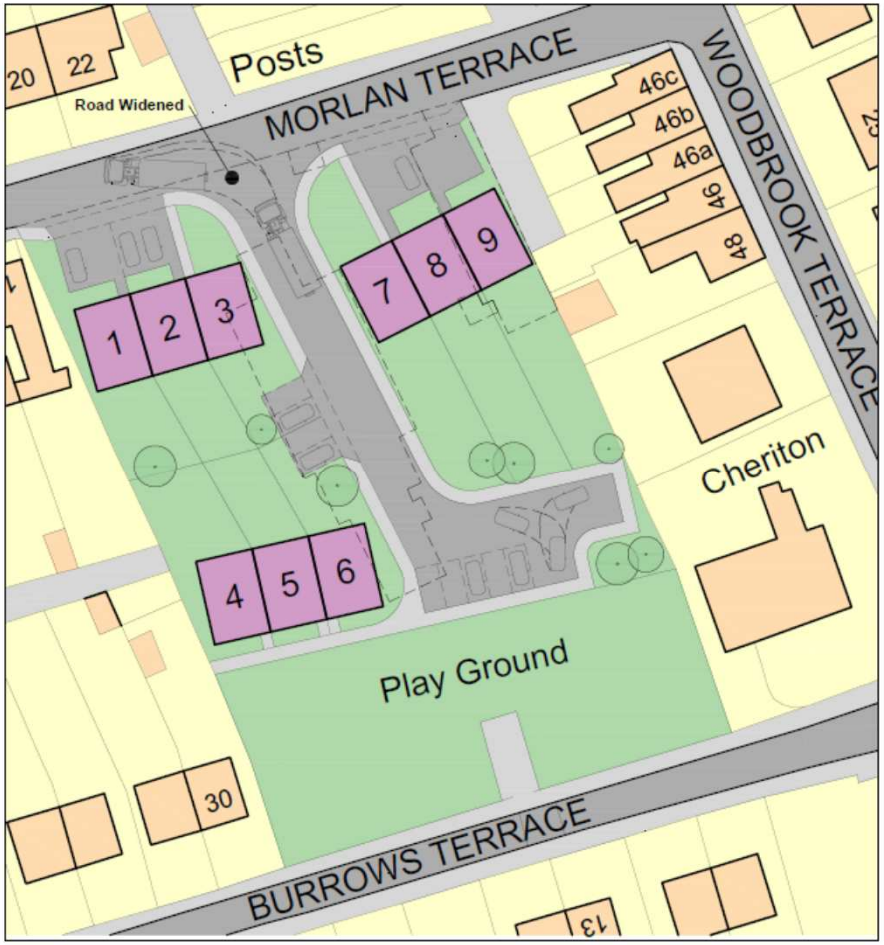
20
22
Road Widened
Posts
MORLAN TERRACE
WOODBROOK TERRACE
46c
46b
46a
46
48
1
2
3
7
8
9
Cheriton
4
5
6
Play Ground
30
BURROWS TERRACE
13

S/34402

S/34402

S/34402

S/34402

S/34402

S/34402

S/34402